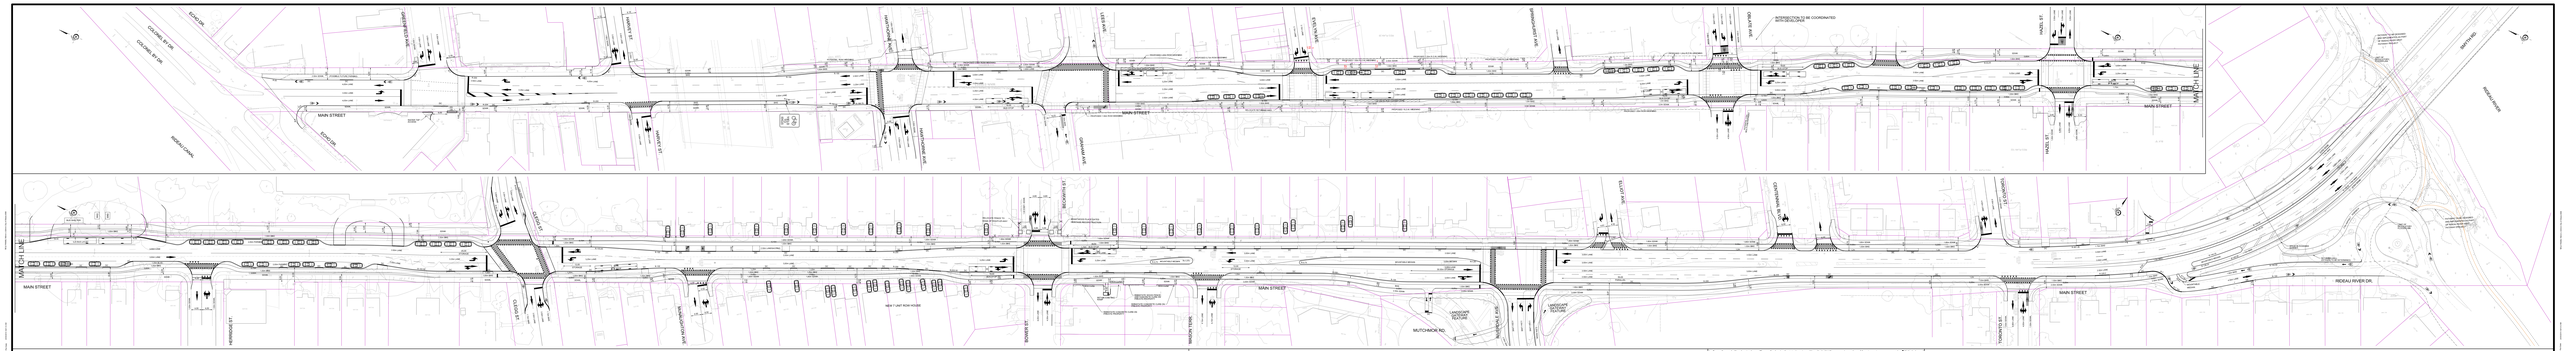

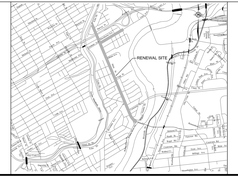

MAIN STREET RENEWAL - CONTRACT No. ISD12-5110
PRELIMINARY DESIGN
MAIN STREET (FROM ECHO DRIVE TO GEORGE MCILRAITH BRIDGE)

Delcan

PRELIMINARY DESIGN FOR REVIEW
NOT FOR CONSTRUCTION
April 29, 2016