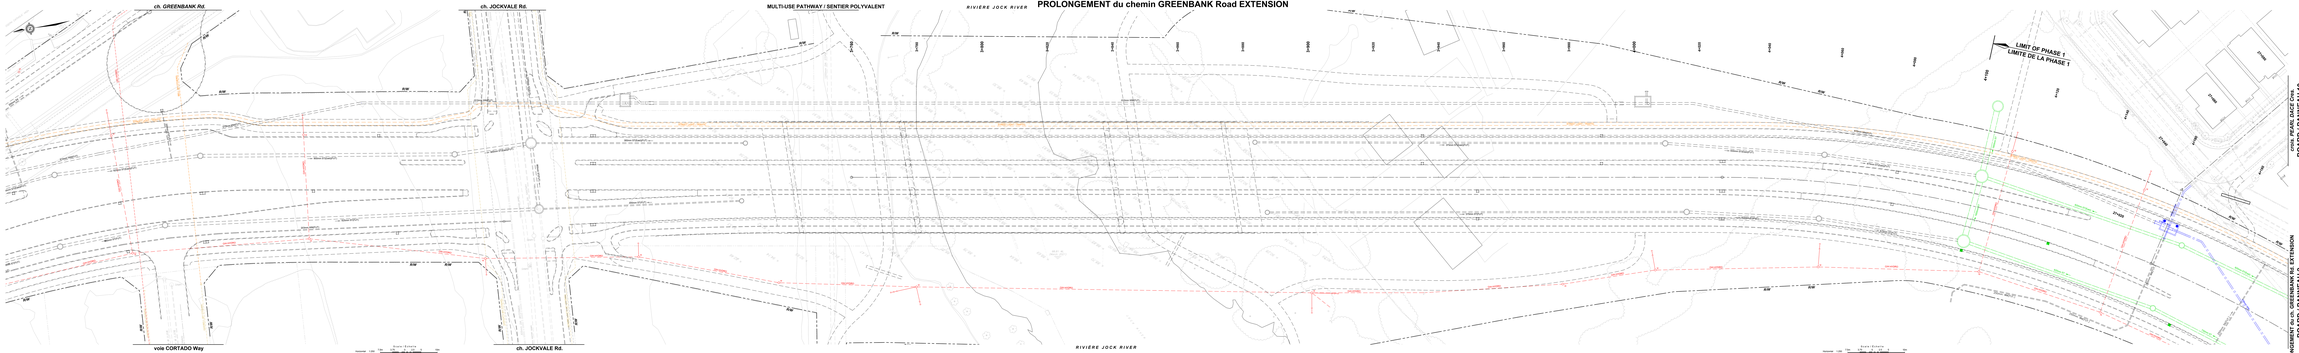

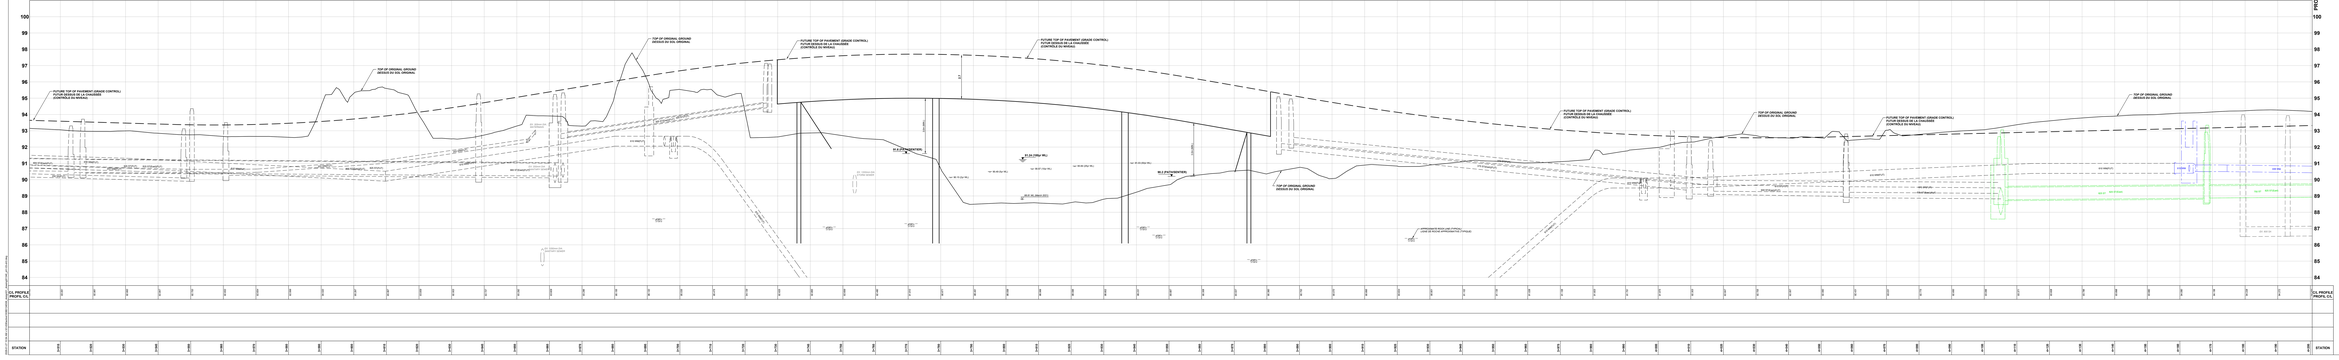

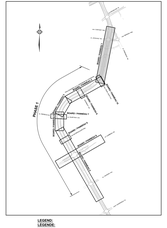

LEGEND:
LÉGENDE:

- ROAD RIGHT-OF-WAY / EMPRISE ROUTIERE
- RIPRAP / ENROCHE
- BOULEVARD / MEDIAN / BOULEVARD / MÉDIANE
- CYCLE TRACK / PISTE CYCLABLE
- SOD / GAZON
- PROPOSED SANITARY SEWER / EGOUT SANITAIRE PROPOSE
- PROPOSED STORM SEWER / EGOUT PLUVIAL PROPOSE
- PROPOSED WATERMAIN / CONDUITE D'EAU PRINCIPALE PROPOSEE

Ottawa

GREENBANK ROAD AND SOUTH WEST TRANSITWAY EXTENSION
PHASE 1
RIVERBOAT HEIGHTS to CAMBRIAN ROAD
DETAILED DESIGN
BOARD 1

CHEMIN GREENBANK ET PROLONGEMENT DU TRANSITWAY SUD-OUEST
PHASE 1
RIVERBOAT HEIGHTS au CHEMIN CAMBRIAN
CONCEPTION DÉTAILLÉE
PANNEAU 1

Stantec