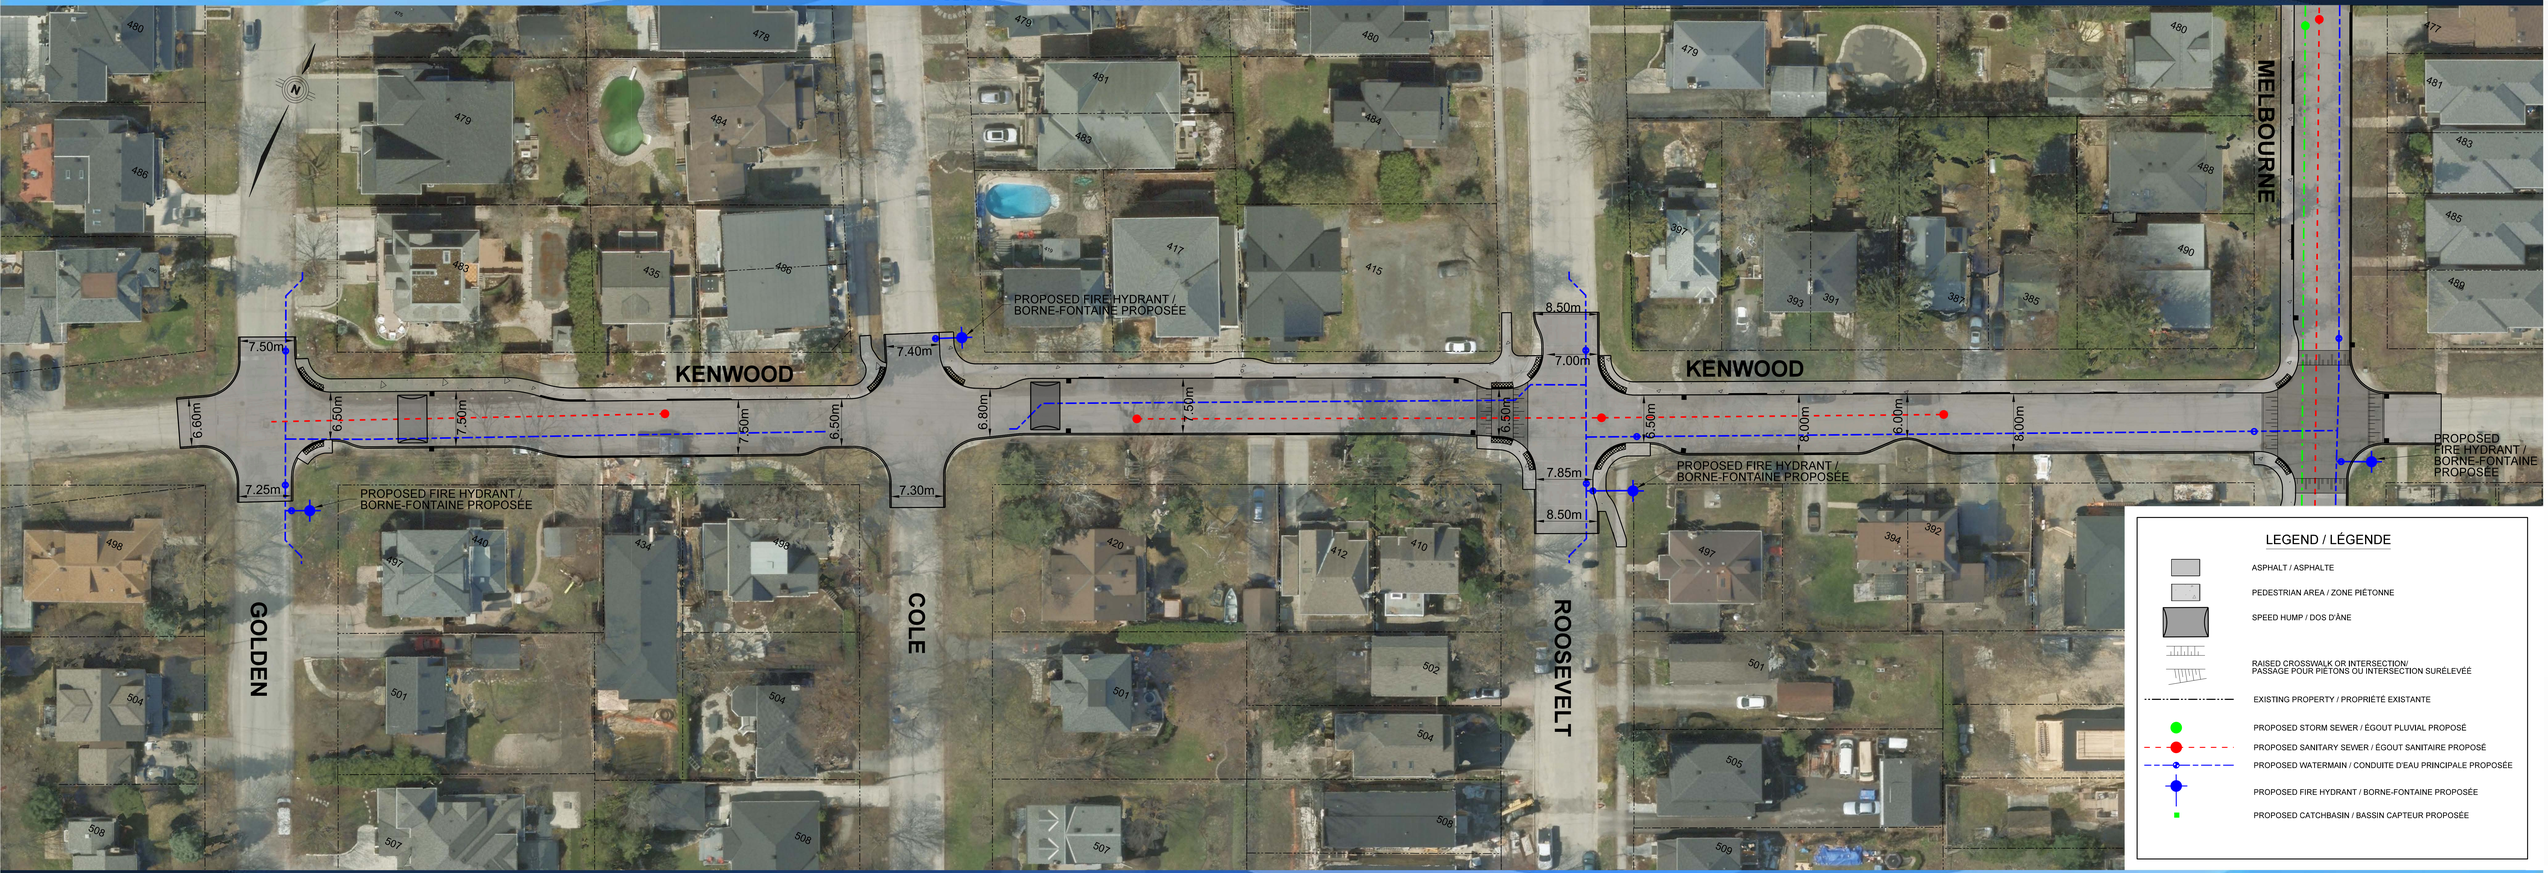
KENWOOD
KENWOOD
MELBOURNE
GOLDEN
COLE
ROOSEVELT
PROPOSED FIRE HYDRANT / BORNE-FONTAINE PROPOSÉE
PROPOSED FIRE HYDRANT / BORNE-FONTAINE PROPOSÉE
PROPOSED FIRE HYDRANT / BORNE-FONTAINE PROPOSÉE
PROPOSED FIRE HYDRANT / BORNE-FONTAINE PROPOSÉE
7.50m
6.60m
6.50m
7.50m
7.50m
6.50m
7.25m
7.30m
7.40m
6.80m
7.50m
6.50m
8.50m
7.00m
7.85m
8.50m
6.50m
8.00m
6.00m
8.00m
LEGEND / LÉGENDE
ASPHALT / ASPHALTE
PEDESTRIAN AREA / ZONE PIÉTONNE
SPEED HUMP / DOS D'ÂNE
RAISED CROSSWALK OR INTERSECTION/ PASSAGE POUR PIÉTONS OU INTERSECTION SURÉLEVÉE
EXISTING PROPERTY / PROPRIÉTÉ EXISTANTE
PROPOSED STORM SEWER / ÉGOUT PLUVIAL PROPOSÉ
PROPOSED SANITARY SEWER / ÉGOUT SANITAIRE PROPOSÉ
PROPOSED WATERMAIN / CONDUITE D'EAU PRINCIPALE PROPOSÉE
PROPOSED FIRE HYDRANT / BORNE-FONTAINE PROPOSÉE
PROPOSED CATCHBASIN / BASSIN CAPTEUR PROPOSÉE