KEMP PARK DRAINAGE REHABILITATION
BANK STREET - KEMP DRIVE TO ORVILLE STREET
PUBLIC INFORMATION SESSION - OCTOBER 2025

RÉFECTION DU RÉSEAU DE DRAINAGE DU PARC KEMP
RUE BANK - DE LA PROMENADE KEMP À LA RUE ORVILLE KEMP
SÉANCE D'INFORMATION PUBLIQUE - OCTOBRE 2025

1:250

0m 5 10 20

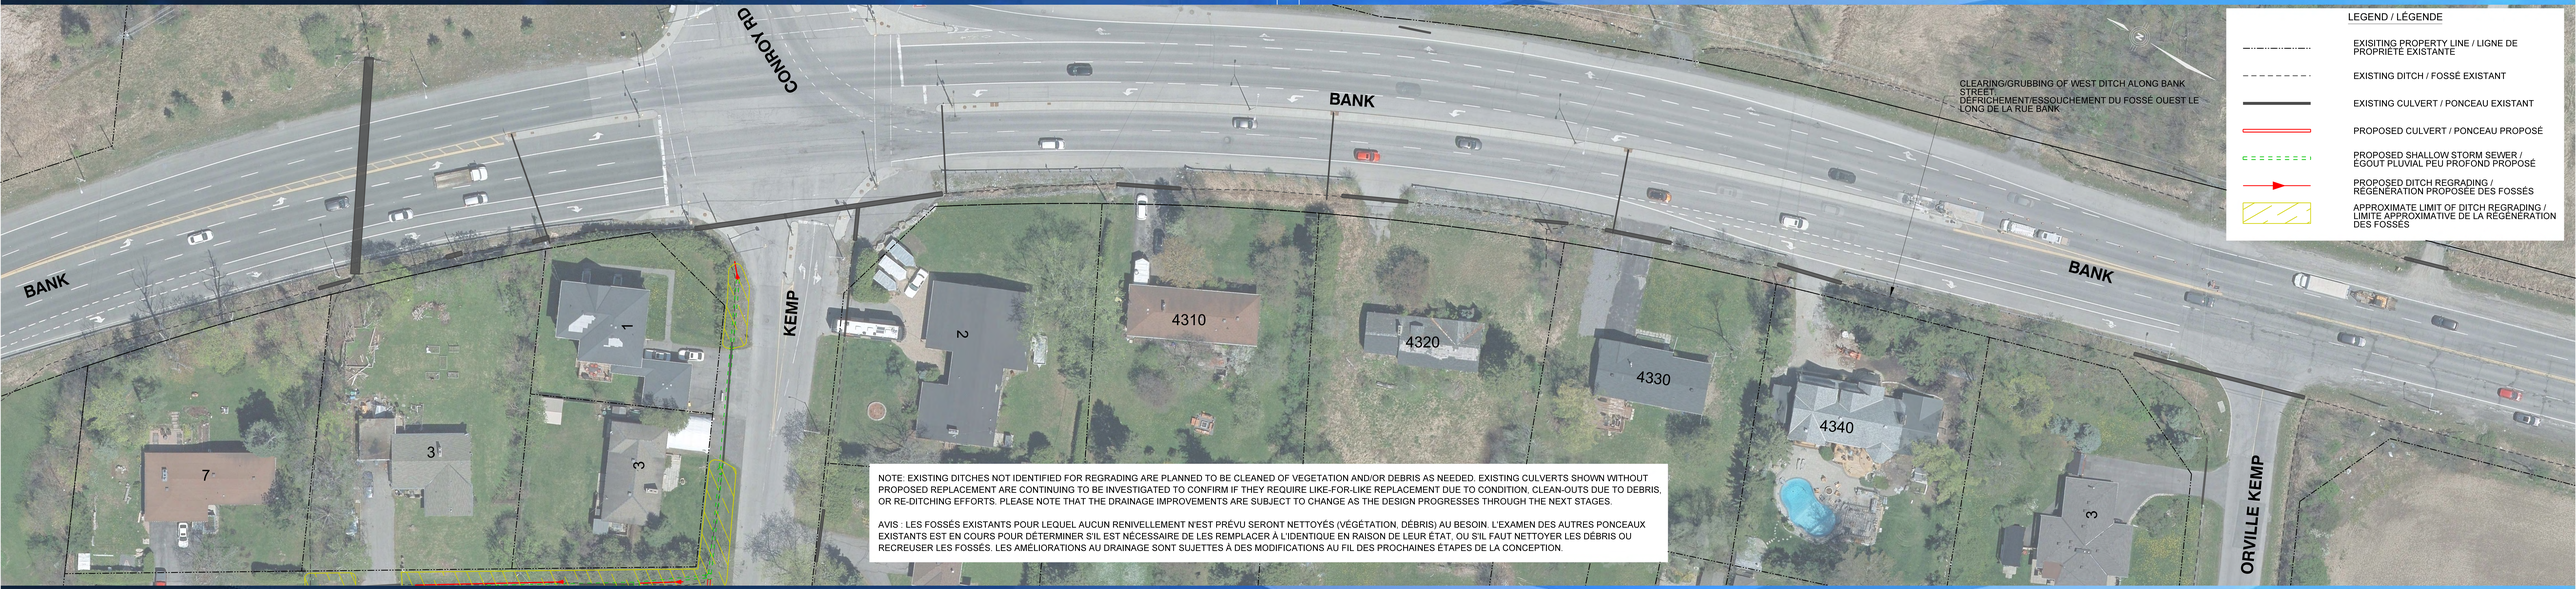

NOTE: EXISTING DITCHES NOT IDENTIFIED FOR REGRADING ARE PLANNED TO BE CLEANED OF VEGETATION AND/OR DEBRIS AS NEEDED. EXISTING CULVERTS SHOWN WITHOUT PROPOSED REPLACEMENT ARE CONTINUING TO BE INVESTIGATED TO CONFIRM IF THEY REQUIRE LIKE-FOR-LIKE REPLACEMENT DUE TO CONDITION, CLEAN-OUTS DUE TO DEBRIS, OR RE-DITCHING EFFORTS. PLEASE NOTE THAT THE DRAINAGE IMPROVEMENTS ARE SUBJECT TO CHANGE AS THE DESIGN PROGRESSES THROUGH THE NEXT STAGES.

AVIS : LES FOSSÉS EXISTANTS POUR LEQUEL AUCUN RENIVELLEMENT N'EST PRÉVU SERONT NETTOYÉS (VÉGÉTATION, DÉBRIS) AU BESOIN. L'EXAMEN DES AUTRES PONCEAUX EXISTANTS EST EN COURS POUR DÉTERMINER S'IL EST NÉCESSAIRE DE LES REMPLACER À L'IDENTIQUE EN RAISON DE LEUR ÉTAT, OU S'IL FAUT NETTOYER LES DÉBRIS OU RECREUSER LES FOSSÉS. LES AMÉLIORATIONS AU DRAINAGE SONT SUJETTES À DES MODIFICATIONS AU FIL DES PROCHAINES ÉTAPES DE LA CONCEPTION.

Ottawa

Robinson Consultants