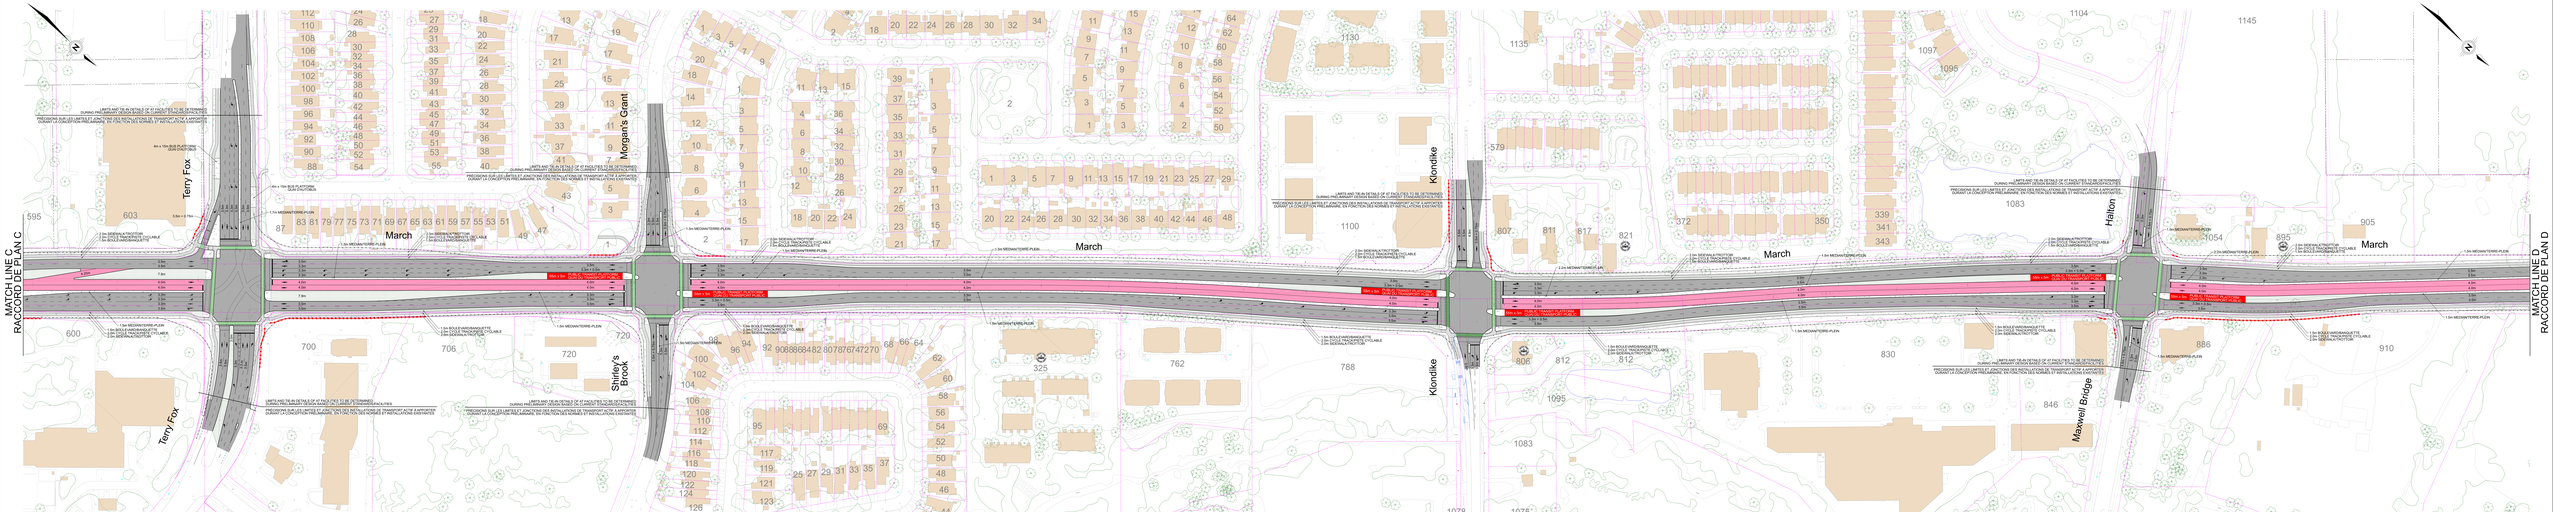
MATCH LINE C
RACCORD DE PLAN C
MATCH LINE D
RACCORD DE PLAN D
Terry Fox
Morgan's Grant
Shirley's Brook
Klondike
Halton
Maxwell Bridge
March
LIMITS AND TIE-IN DETAILS OF AT FACILITIES TO BE DETERMINED DURING PRELIMINARY DESIGN BASED ON CURRENT STANDARDS/POLICIES
PROCEEDING SUR LES LIMITES ET JONCTIONS DES INSTALLATIONS DE TRANSPORT ACTIF À APPORTER DURANT LA CONCEPTION PRÉLIMINAIRE, EN FONCTION DES NORMES ET INSTALLATIONS EXISTANTES
4m x 10m BUS PLATFORM
QUAI D'AUTOBUS
1.7m MEDIAN TERRE-PLEIN
1.5m MEDIAN TERRE-PLEIN
1.5m SIDEWALK/TRAILTOP
2m SIDEWALK/TRAILTOP
2m BOULE VAN/BANQUETTE
2m BOULE VAN/BANQUETTE
2m LOCAL TRANSIT/BUS LANE
2m VOIE TRANSIT/BUS LOCALE
3.5m x 3.75m
3.5m x 3.75m
3.5m x 3.75m