NOVATECH
Engineers, Planners & Landscape Architects

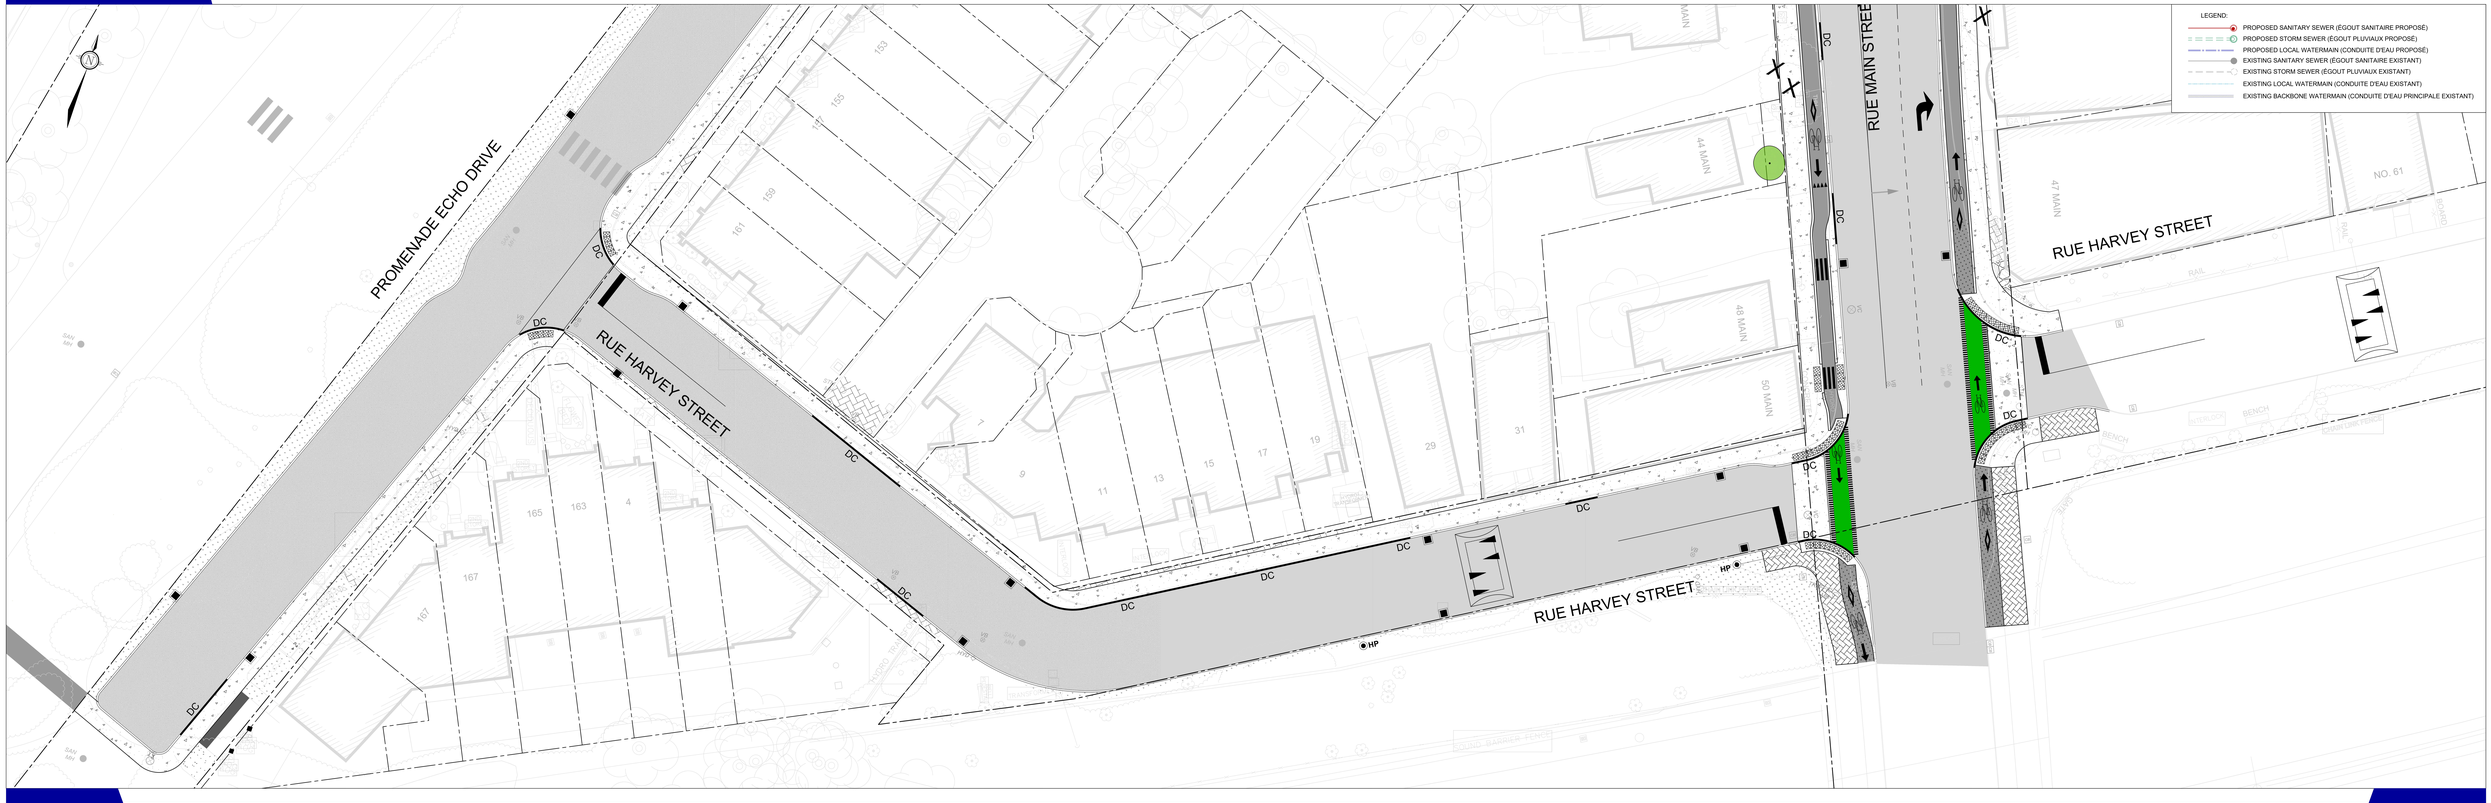

ROADWAY GEOMETRY PLAN / PLAN DE CONFIGURATION DE LA CHAUSSÉE