Ottawa

NOVATECH
Engineers, Planners & Landscape Architects

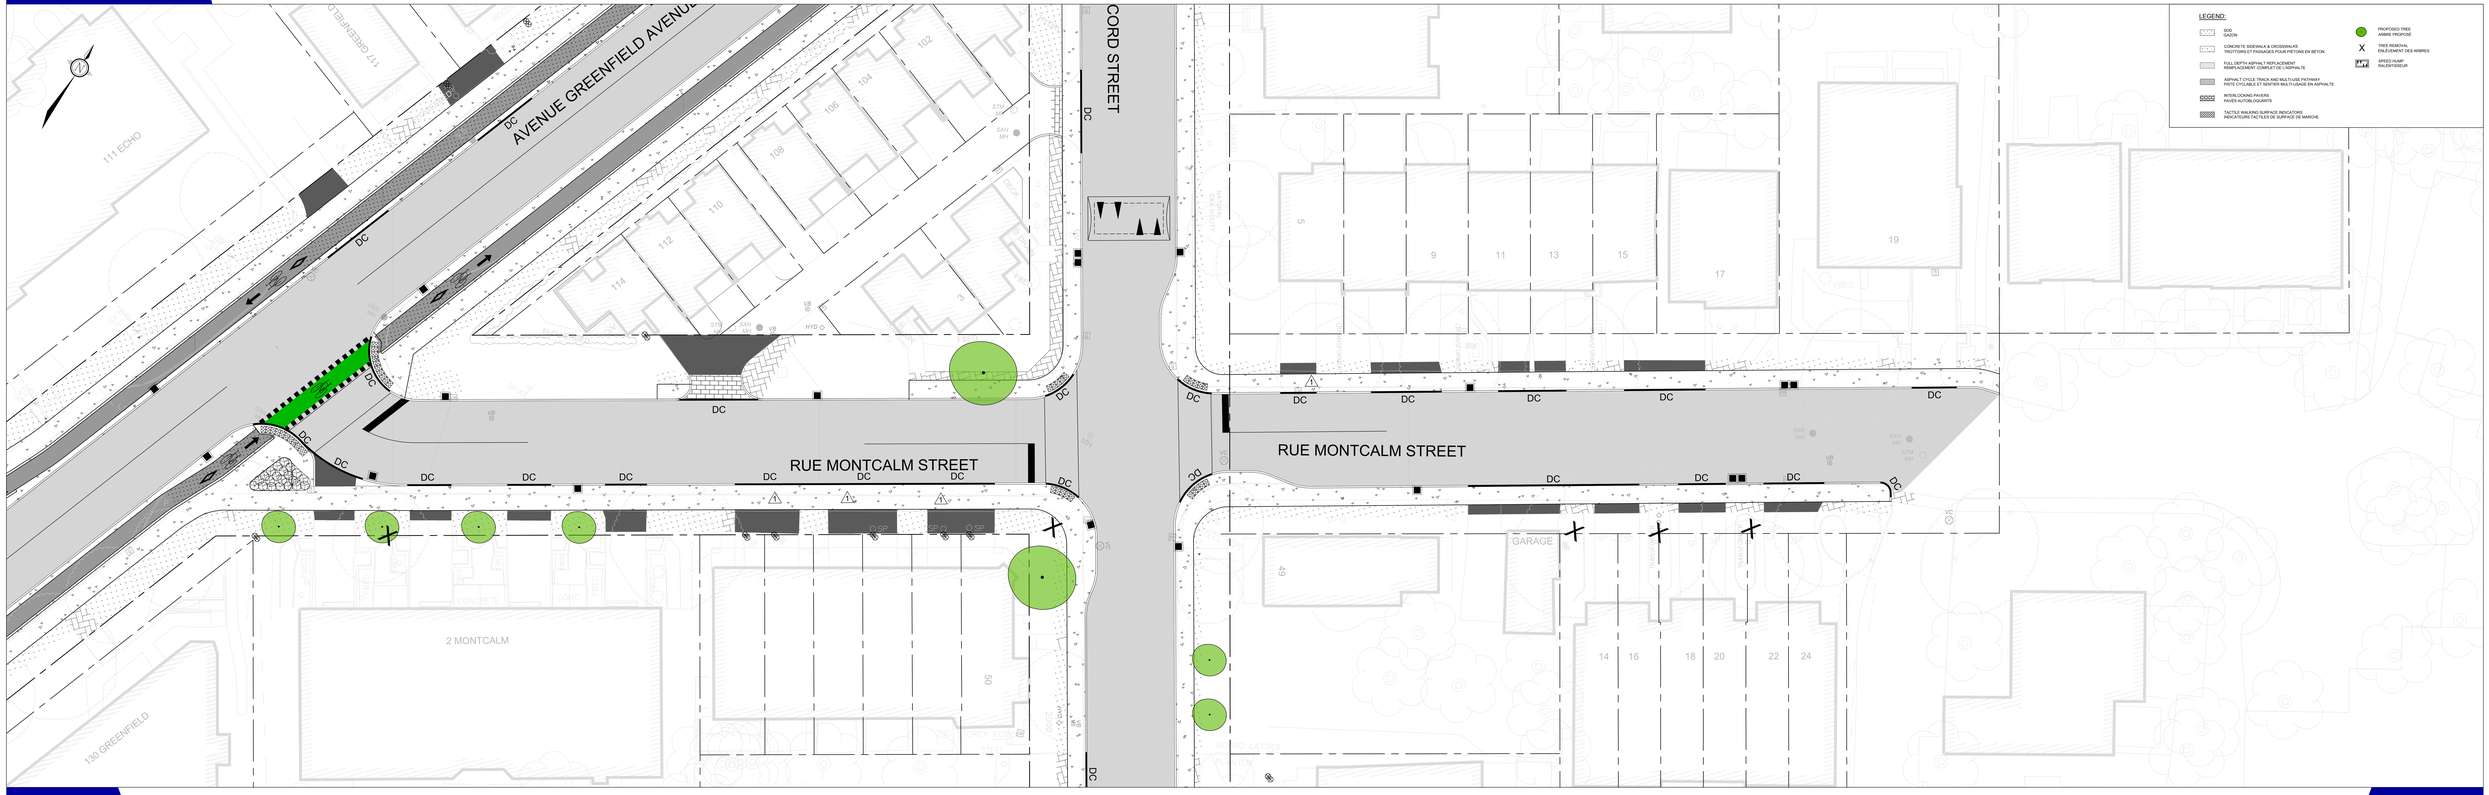

ROADWAY GEOMETRY PLAN MONTCALM - GREENFIELD TO CONCORD / PLAN DE CONFIGURATION DE LA CHAUSSÉE MONTCALM - GREENFIELD À CONCORD