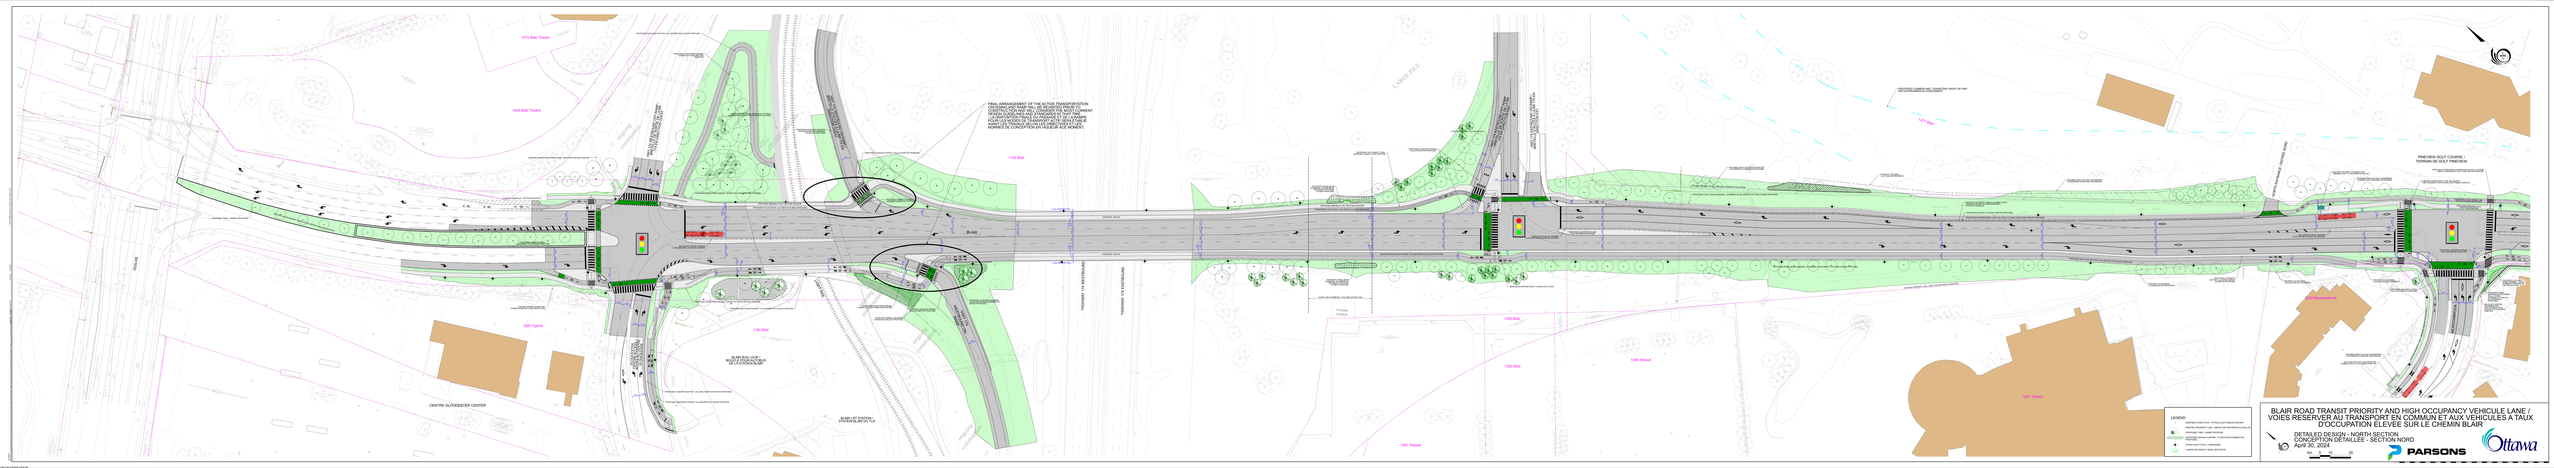
BLAIR
BLAIR BUS LOOP / BOUCLE D'AUTOBUS BLAIR DE LA STATION BLAIR
BLAIR LRT STATION / STATION BLAIR DU TLR
PROPOSED CURBS AND TRANSITION REACH OF ANY EXISTING CURBS REMAINS
PROPOSED CURB RAMPS
LEGEND
BLAIR ROAD TRANSIT PRIORITY AND HIGH OCCUPANCY VEHICULE LANE / VOIES RESERVER AU TRANSPORT EN COMMUN ET AUX VEHICULES A TAUX D'OCCUPATION ELEVEE SUR LE CHEMIN BLAIR
DETAILED DESIGN - NORTH SECTION
CONCEPTION DÉTAILLÉE - SECTION NORD
April 30, 2024
PARSONS
Ottawa

BLAIR ROAD TRANSIT PRIORITY AND HIGH OCCUPANCY VEHICULE LANE /
VOIES RESERVEE AU TRANSPORT EN COMMUN ET AUX VEHICULES A TAUX
D'OCCUPATION ELEVEE SUR LE CHEMIN BLAIR
DETAILED DESIGN - SOUTH SECTION
CONCEPTION DETAILLEE - SECTION SUD
April 30, 2024
PARSONS
Ottawa
LEGEND
EXISTING HYDRO POLE / POTEAU ELECTRIQUE EXISTANT
EXISTING PROPERTY LINE / LIMITE DE PROPRIETE EXISTANTE
PROPOSED TREE / ARBRE PROPOSE
PROPOSED CONCRETE PUBLIC PLAZA/SIDEWALK/SIDEWALKS
DALLE DE BETON
STREET LIGHT POLE / LAMPADAIRE
LANDSCAPE BEDDING / BANDE DECORATIVE
PARKING LOT / STATIONNEMENT
OVERFLOW PARKING / STATIONNEMENT D'APPOINT
SOUTH ENTRANCE / ENTREE SUD
PINEVIEW GOLF COURSE / TERRAIN DE GOLF PINEVIEW
BLAIR
LANCASTER
BELLFORD
BELLFORD
LANCASTER
1471 Blair
1400 Bellford
1400 Stanton
1400 Stonehange
1401 Stonehange
1700 Blair
1901 Innes
1900 Innes
