Chamberlain, Catherine & Isabella Functional Design Study

Étude de conception fonctionnelle Chamberlain, Catherine et Isabella

Ottawa AECOM

THIS PLAN IS CONCEPTUAL AND INTENDED TO ILLUSTRATE PROPOSED FUNCTIONAL REQUIREMENTS AND MAY BE MODIFIED IN THE DETAIL PHASE OF DESIGN. THE FUNCTIONAL REQUIREMENTS INCLUDE ROADWAY GEOMETRY, TRAFFIC SIGNAL DESIGN, CYCLING FACILITIES, PARKING AND LOADING AND THE LOCATION OF TREES AND OTHER STREETSCAPE ELEMENTS.
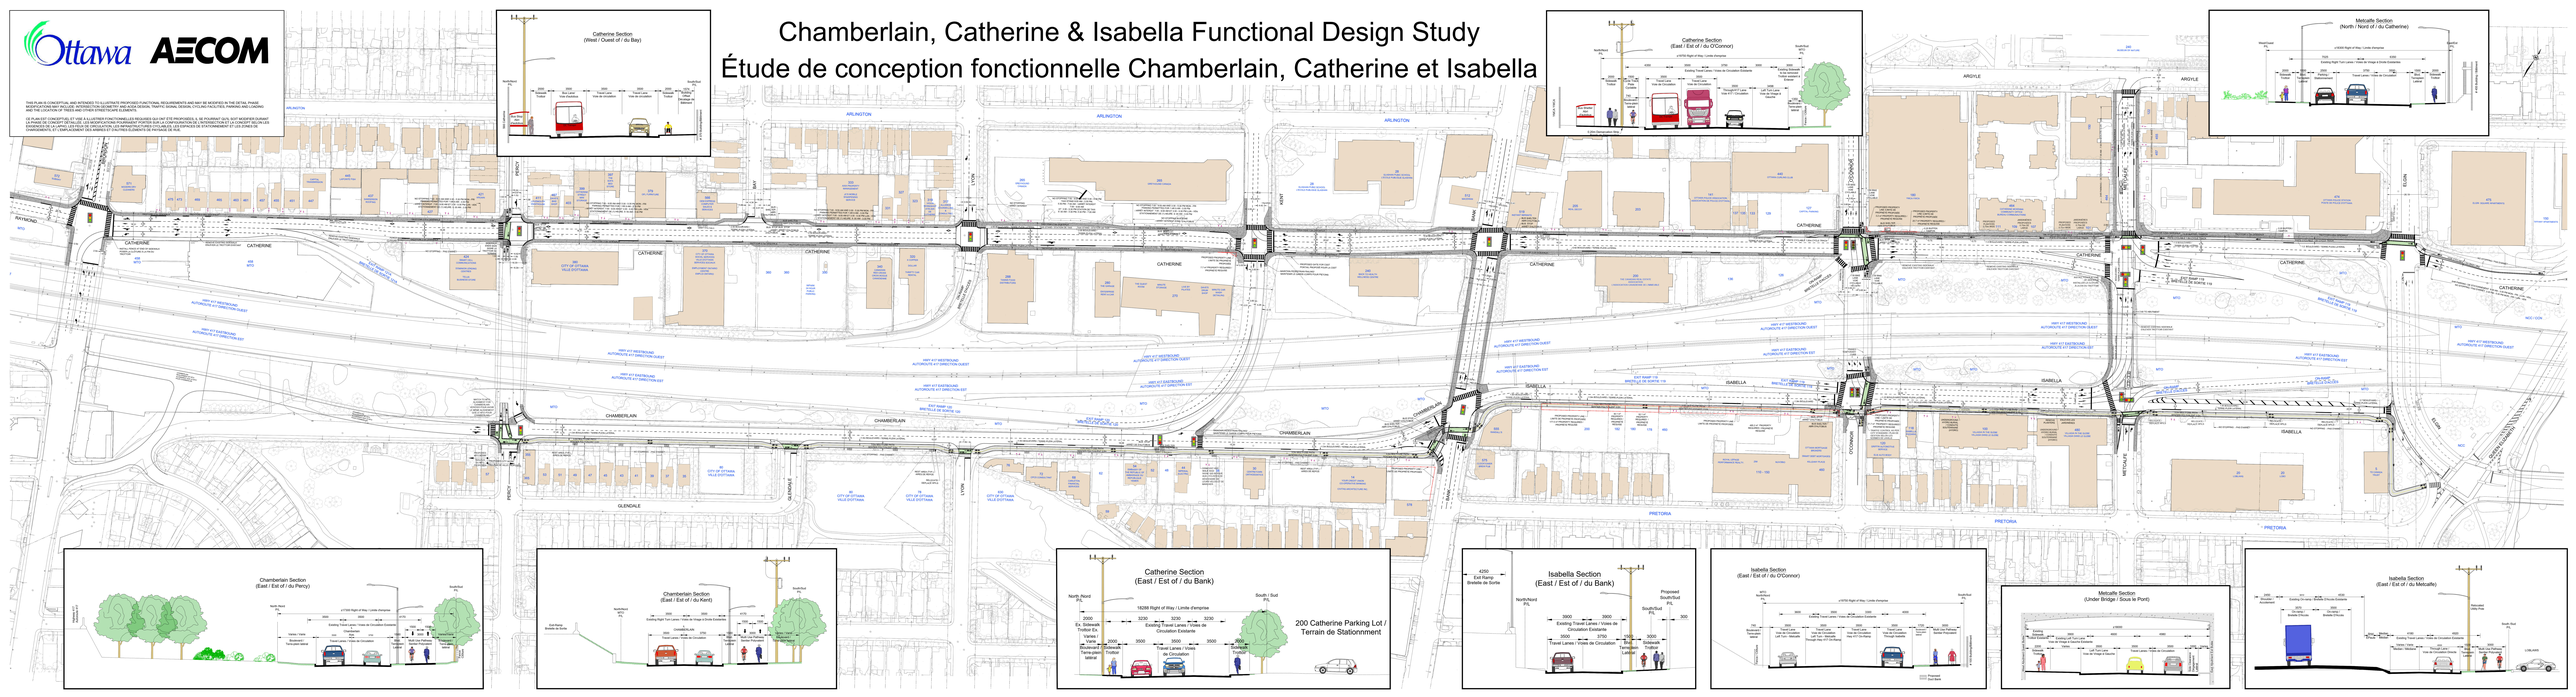
CE PLAN EST CONCEPTUEL ET VISE À ILLUSTRER FONCTIONNELLES REQUISES QUI PAR ÉTRE PROPOSÉES, IL NE POURRAIT QU'IL SOIT MODIFIER DURANT LA PHASE DE CONCEPT DÉTAILLÉE. LES MODIFICATIONS POURRAIENT PORTER SUR LA CONFIGURATION DE L'INTERSECTION ET LA CONCEPT SELON LES CHARGEMENTS, ET L'EMPLACEMENT DES ARBRES ET AUTRES ÉLÉMENTS DE PAYSAGE DE RUE.