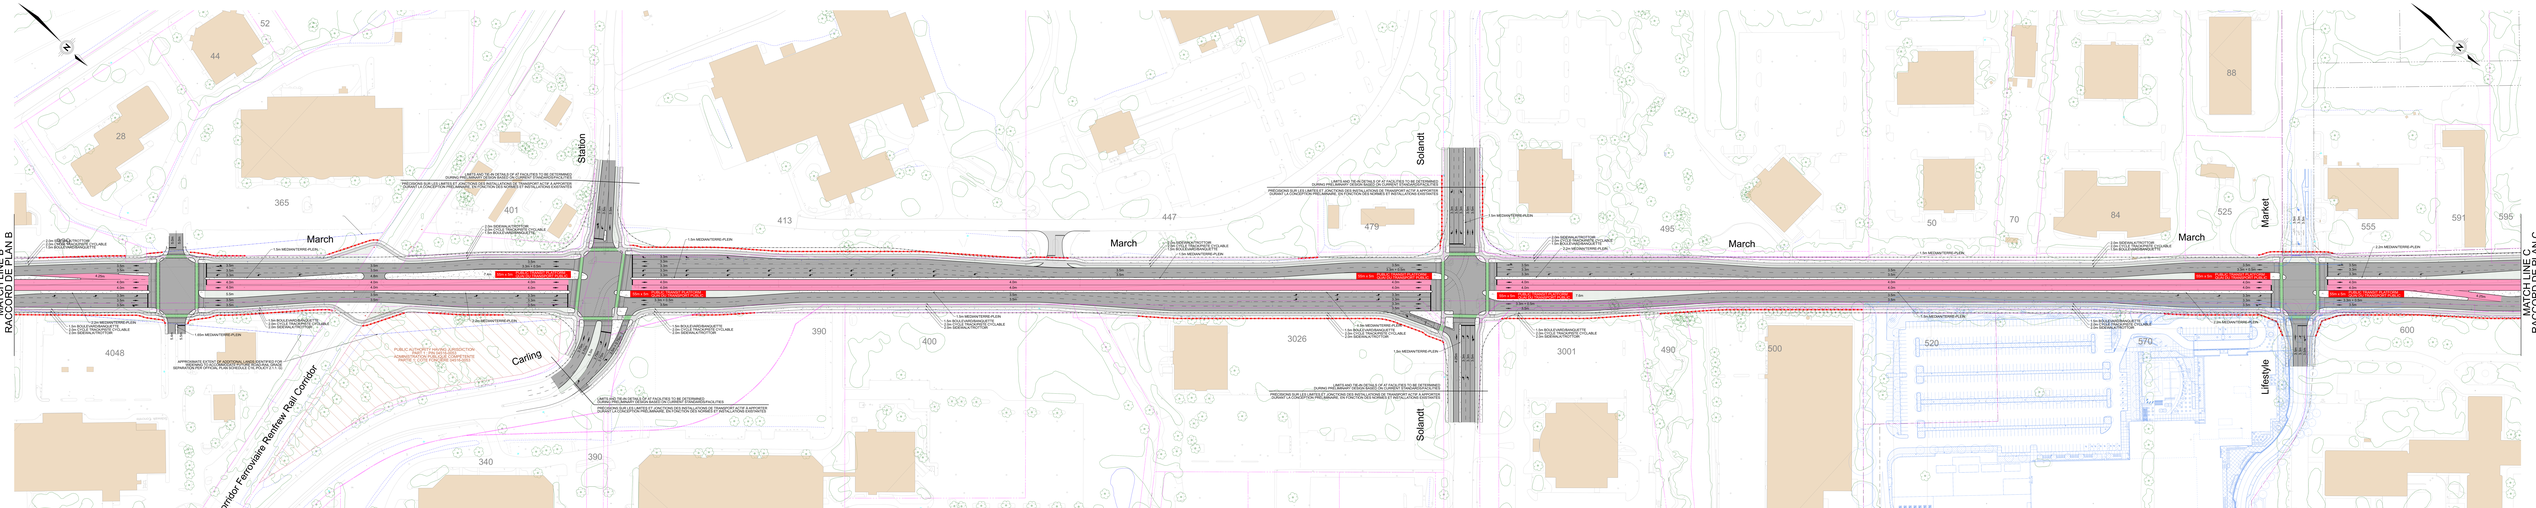
MATCH LINE B
RACCORD DE PLAN B
MATCH LINE C
RACCORD DE PLAN C
March
Station
Carling
Corridor Ferroviaire Renfrew Rail Corridor
Solandt
Market
Lifestyle
PUBLIC ACCESS TEMPORARILY DISTRUPTED DURING CONSTRUCTION
ACCÈS PUBLIC TEMPORAIREMENT PERTURBÉ PENDANT LA CONSTRUCTION
APPROXIMATE FUTURE OF ADDITIONAL LANES (SENTRED FOR VISUALISING OUTLOOK ON OFFICIAL PLAN INTERSECTS TO PROJECT 417)
LIMITS AND TIE-IN DETAILS OF 417 FACILITIES TO BE DETERMINED DURING PRELIMINARY DESIGN BASED ON CURRENT STANDARDS/POLICIES
PROCEDURE SUR LES LIMITES D'JONCTIONS DES INSTALLATIONS DE TRANSPORT ACTIF À APPORTER DURANT LA CONCEPTION PRÉLIMINAIRE, SIR FONDÉ SUR LES NORMES ET INSTALLATIONS EXISTANTES
EXISTING MUSEUM
EXISTING PRE-WARRANT WARRIE FOOTWAY
EXISTING PRE-WARRANT WARRIE FOOTWAY
EXISTING PRE-WARRANT WARRIE FOOTWAY