GREENBANK ROAD AND SOUTH WEST TRANSITWAY EXTENSION
MARKETPLACE AVENUE to BARNSDALE ROAD

DETAILED DESIGN

BOARD 10

CHEMIN GREENBANK ET PROLONGEMENT DU TRANSITWAY SUD-OUEST
AVENUE MARKETPLACE au CHEMIN BARNSDALE

CONCEPTION DÉTAILLÉE

PANNEAU 10

STREET / RUE No.1

BOARD / PANNEAU 1

SOUTH NEPEAN TOWN CENTRE / CENTRE-VILLE de NEPEAN SUD

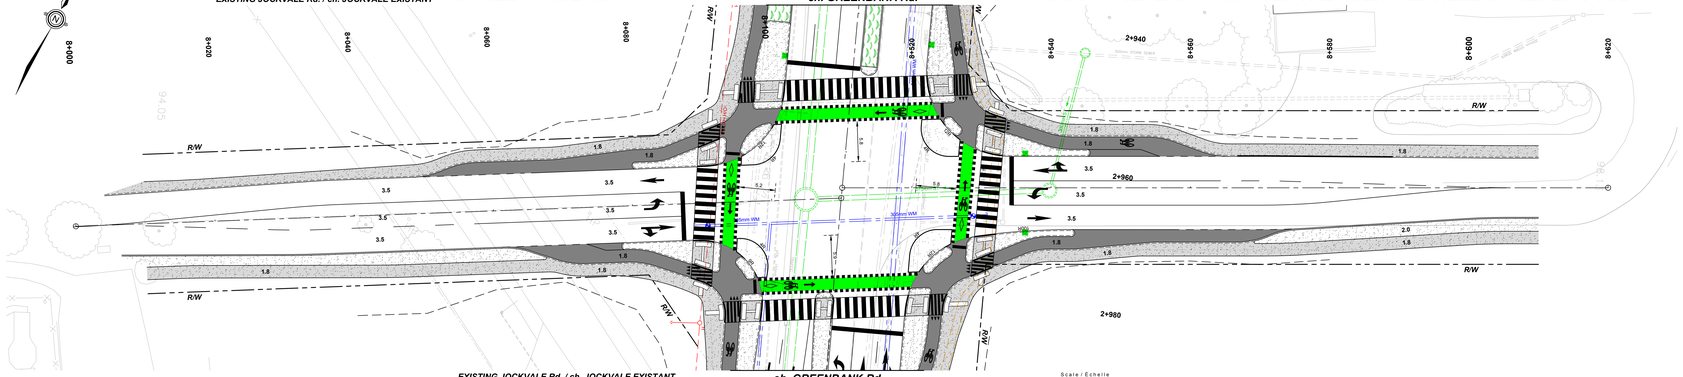

BOARD / PANNEAU 1

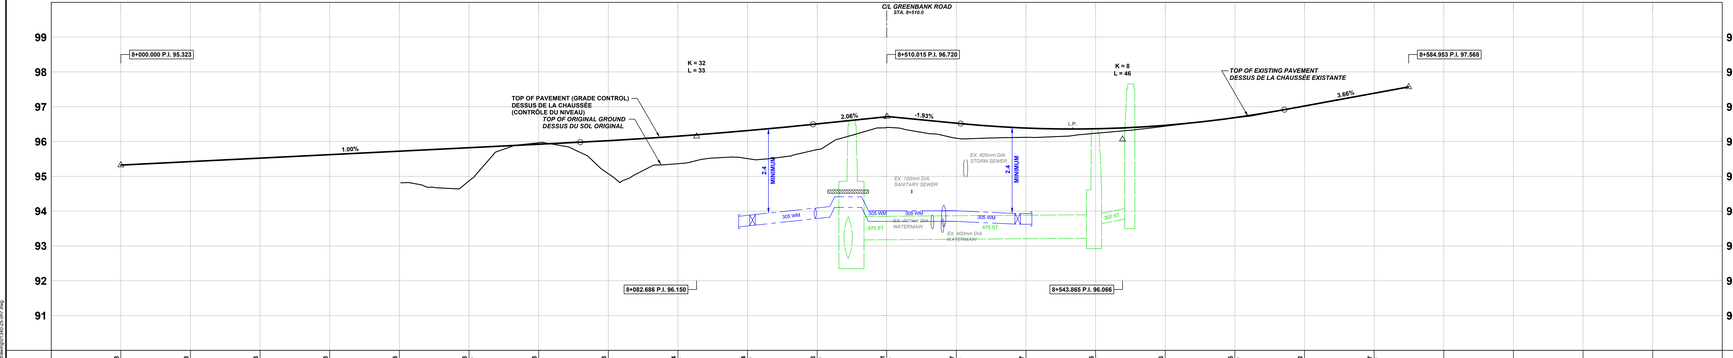

| | | |

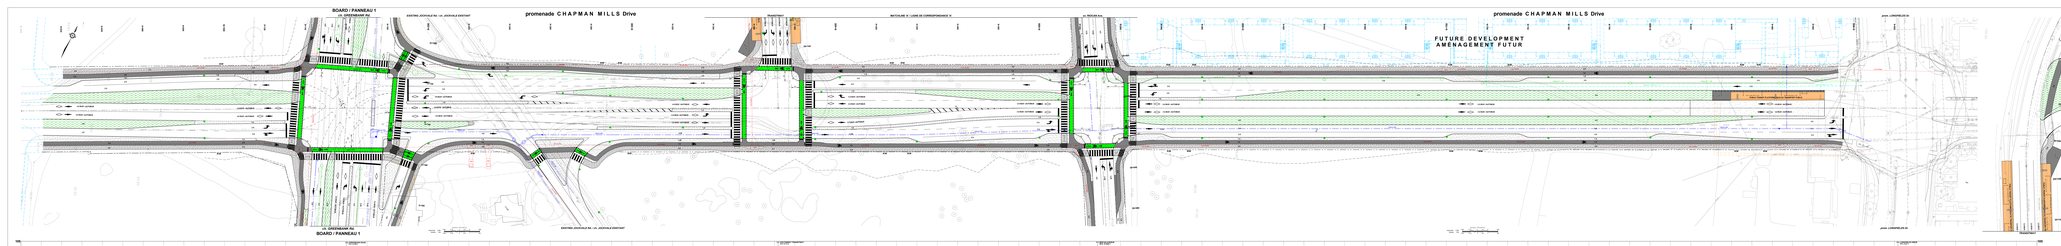

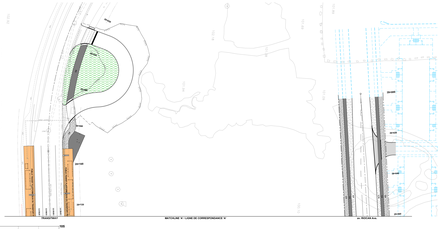

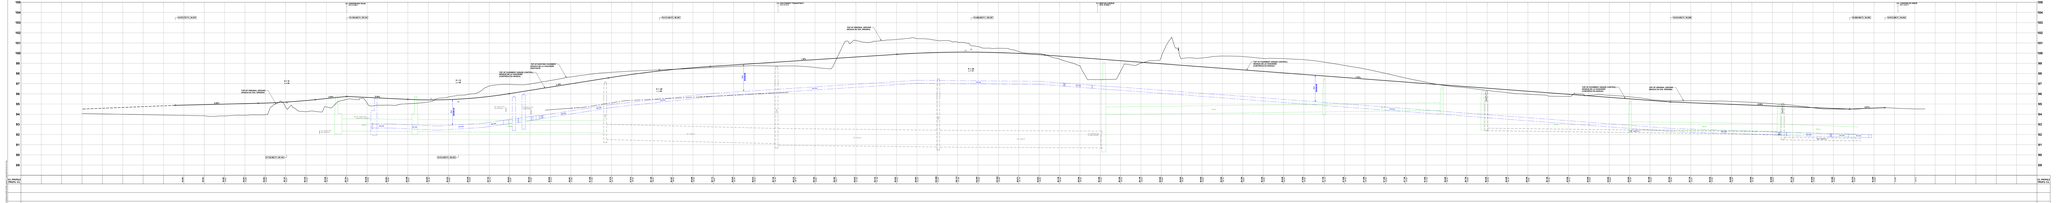

Ottawa

GREENBANK ROAD AND SOUTH WEST TRANSITWAY EXTENSION
MARKETPLACE AVENUE to BARNSDALE ROAD

DETAILED DESIGN

BOARD 11

CHEMIN GREENBANK ET PROLONGEMENT DU TRANSITWAY SUD-OUEST AVENUE MARKETPLACE au CHEMIN BARNSDALE

CONCEPTION DETAILLEE

PANNEAU 11



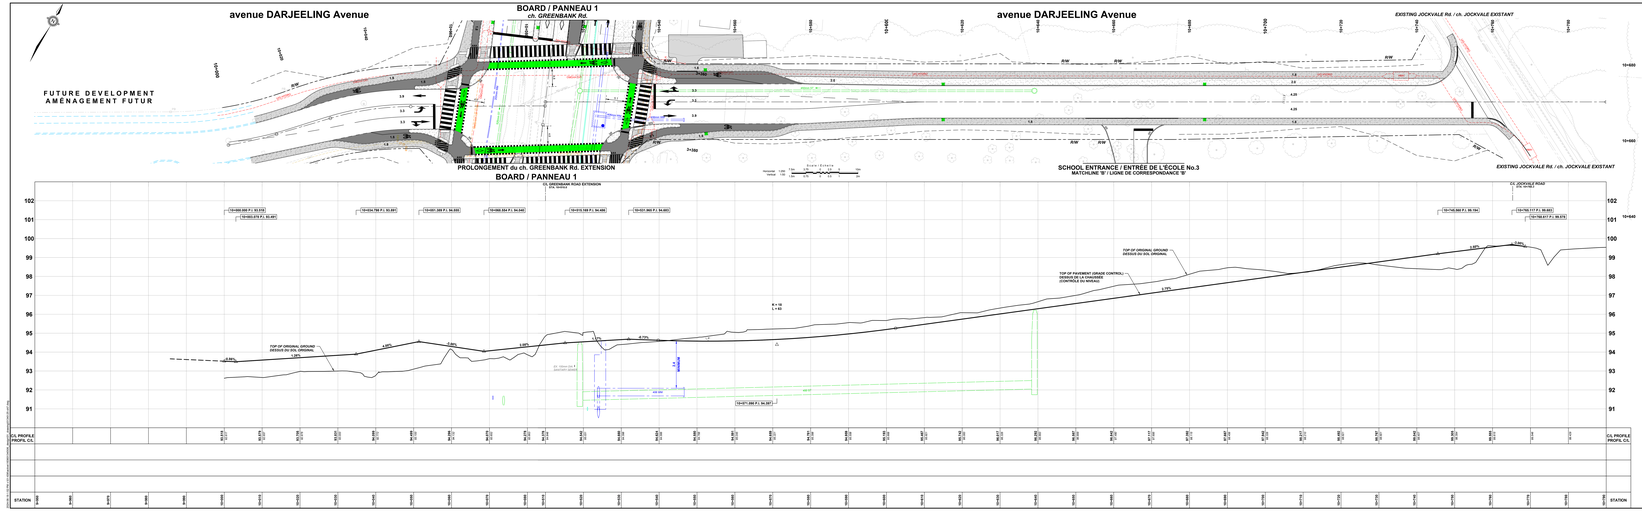

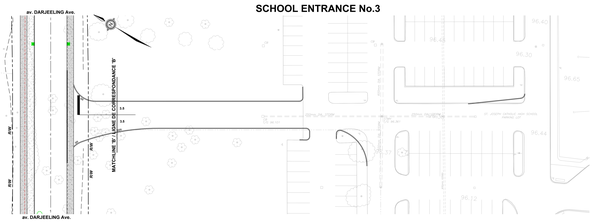

LEGEND:
LÉGENDE:

- ROAD RIGHT-OF-WAY / EMPRISE ROUTIERE
- SIDEWALK / TROTTOIR
- BOULEVARD / MEDIAN / BOULEVARD / MÉDIANE
- CYCLE TRACK / PISTE CYCLABLE
- SOD / GAZON
- PROPOSED SANITARY SEWER / EGOUT SANITAIRE PROPOSÉ
- PROPOSED STORM SEWER / EGOUT PLUVIAL PROPOSÉ
- PROPOSED watermain / CONDUITE D'EAU PRINCIPALE PROPOSÉE

Ottawa

GREENBANK ROAD AND SOUTH WEST TRANSITWAY EXTENSION
MARKETPLACE AVENUE to BARNSDALE ROAD

DETAILED DESIGN

BOARD 12

CHEMIN GREENBANK ET PROLONGEMENT DU TRANSITWAY SUD-OUEST
AVENUE MARKETPLACE au CHEMIN BARNSDALE

CONCEPTION DÉTAILLÉE

PANNEAU 12

Stantec

SCHOOL ENTRANCE / ENTRÉE DE L'ÉCOLE No.1

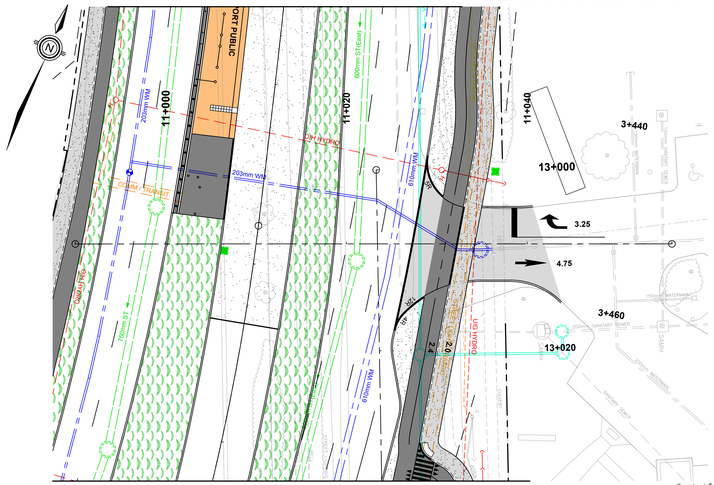
SCHOOL
11+000
11+020
11+040
13+000
13+020
3+440
3+460
3.25
4.75
2.4
203mm WM
610mm WM
600mm ST (Exist)
OH HYDRO

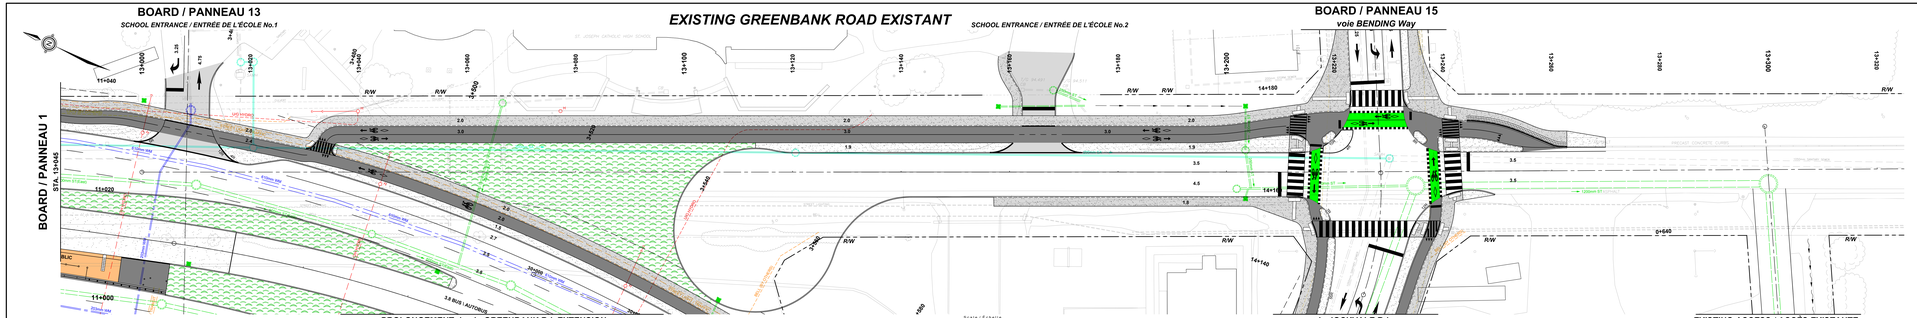

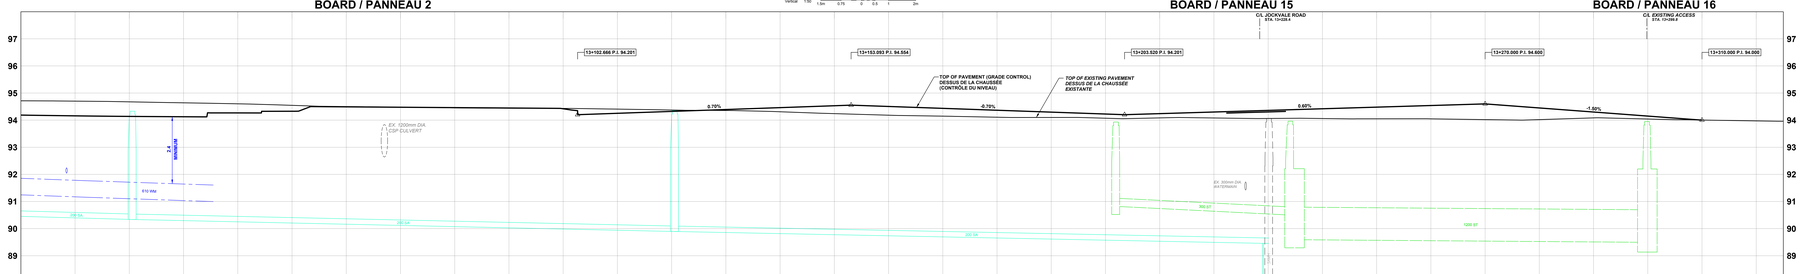

LEGEND:
LÉGENDE:

- ROAD RIGHT-OF-WAY / EMPRISE ROUTIÈRE
- SIDEWALK / TROTTOIR
- BOULEVARD / MEDIAN / BOULEVARD / MÉDIANE
- CYCLE TRACK / PISTE CYCLABLE
- SOD / GAZON
- 300mm SA — PROPOSED SANITARY SEWER / ÉGOUT SANITAIRE PROPOSÉ
- 525mm ST — PROPOSED STORM SEWER / ÉGOUT PLUVIAL PROPOSÉ
- 610mm WM — PROPOSED WATERMAIN / CONDUITE D'EAU PRINCIPALE PROPOSÉE

Ottawa

GREENBANK ROAD AND SOUTH WEST TRANSITWAY EXTENSION

MARKETPLACE AVENUE to BARNSDALE ROAD

DETAILED DESIGN

BOARD 14

CHEMIN GREENBANK ET PROLONGEMENT DU TRANSITWAY SUD-OUEST

AVENUE MARKETPLACE au CHEMIN BARNSDALE

CONCEPTION DÉTAILLÉE

PANNEAU 14

- Realignment of Greenbank Road reconfigures the existing Greenbank Road at the high school;
- A protected intersection will be provided at Jockvale Road / Bending Way.
- Coordination with ongoing development is required for intersections, municipal servicing and grading;
- Storm sewers and stormwater facilities will manage corridor drainage prior to outlet to the Jock River;
- Coordination/protection/relocation of utilities will be required.

- Le nouveau tracé du chemin Greenbank reconfigure le chemin Greenbank existant à la hauteur de l'école secondaire;
- Une intersection protégée est établie au chemin Jockvale / la voie Bending.
- Une coordination avec les aménagements en cours est requise pour les intersections, la viabilisation municipale et le nivellement;
- Des égouts pluviaux et installations de gestion des eaux pluviales gèreront le drainage du couloir avant le déversement dans la rivière Jock;
- La coordination, la protection et le déplacement des services publics seront requis.

Stantec

GREENBANK ROAD AND SOUTH WEST TRANSITWAY EXTENSION
MARKETPLACE AVENUE to BARNSDALE ROAD

DETAILED DESIGN

BOARD 15

CHEMIN GREENBANK ET PROLONGEMENT DU TRANSITWAY SUD-OUEST
AVENUE MARKETPLACE au CHEMIN BARNSDALE

CONCEPTION DÉTAILLÉE

PANNEAU 15

- Realignment of Greenbank Road reconfigures the existing Greenbank Road at the high school;
- Protected intersections will be provided at Greenbank Road and Jockvale Road / Bending Way;
- Coordination with ongoing development is required for intersections, municipal servicing and grading;
- Storm sewers and stormwater facilities will manage corridor drainage prior to outlet to the Jock River;
- Coordination/protection/relocation of utilities will be required.

- Le nouveau tracé du chemin Greenbank reconfigure le chemin Greenbank existant à la hauteur de l'école secondaire;
- Des intersections protégées seront établies au chemin Greenbank et au chemin Jockvale / la voie Bending;
- Une coordination avec les aménagements en cours est requise pour les intersections, la viabilisation municipale et le nivellement;
- Des égouts pluvieux et installations de gestion des eaux pluviales gèreront le drainage du couloir avant le déversement dans la rivière Jock;
- La coordination, la protection et le déplacement des services publics seront requis.

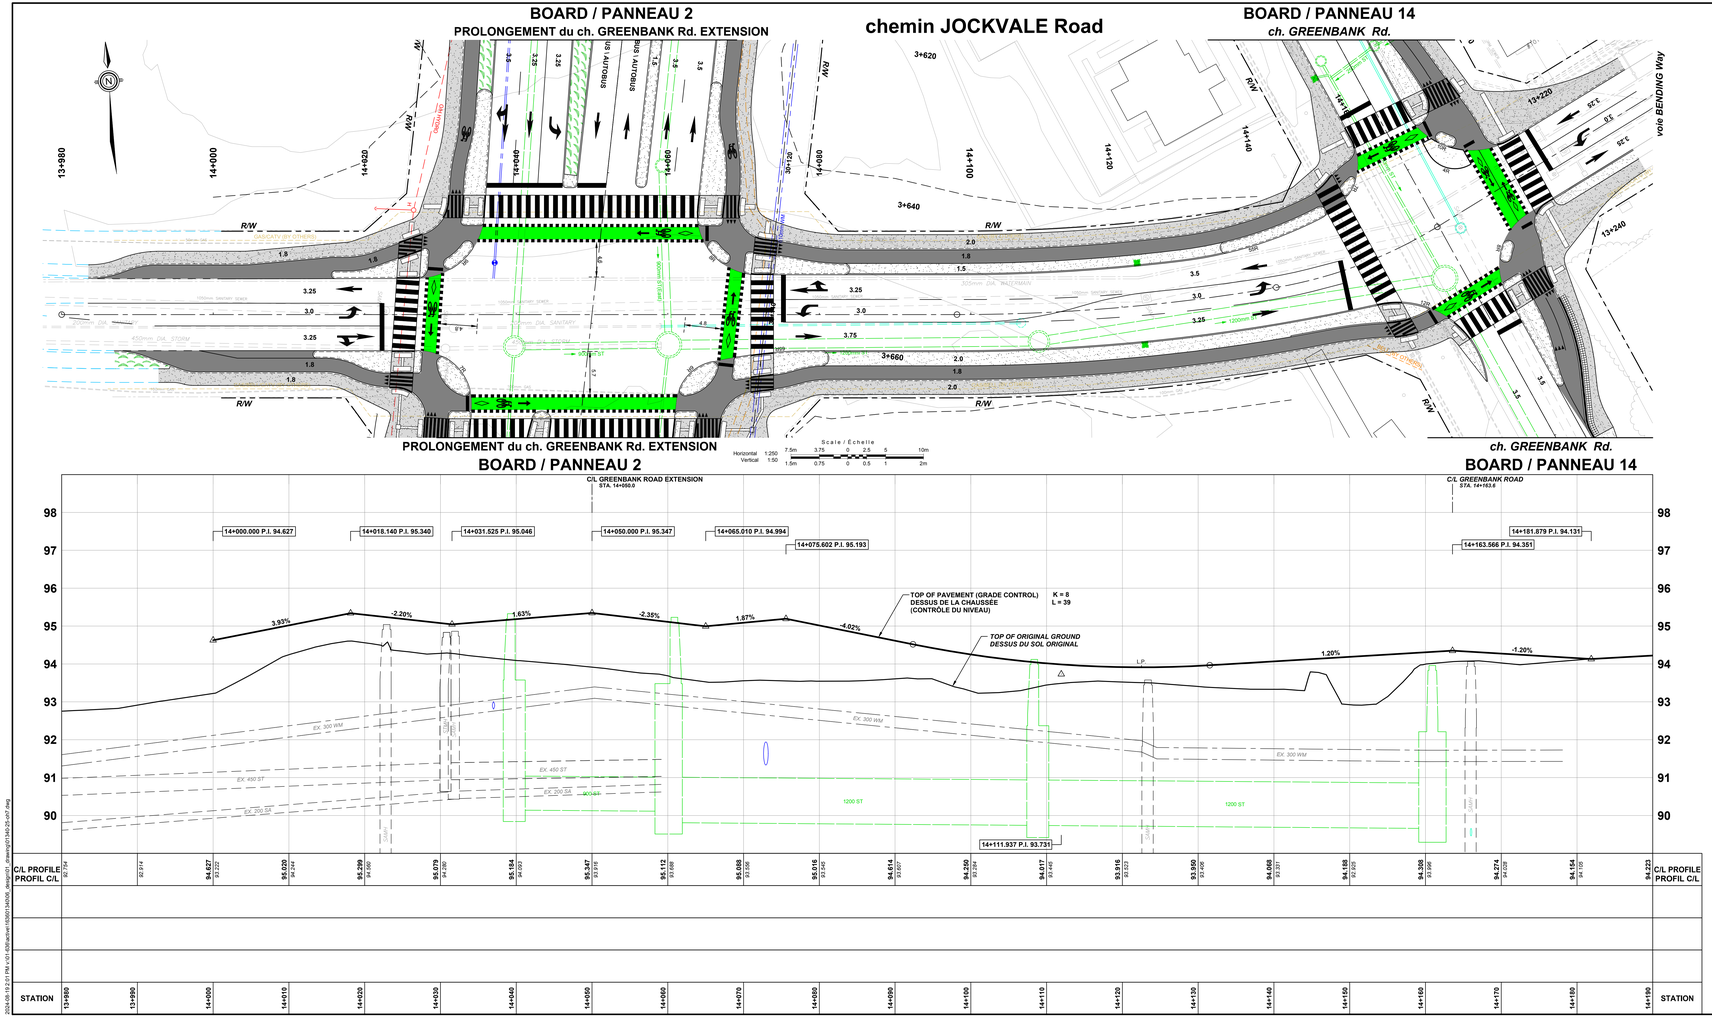

LEGEND:
LÉGENDE:

- ROAD RIGHT-OF-WAY / EMPRISE ROUTIÈRE
- SIDEWALK / TROTTOIR
- BOULEVARD / MEDIAN / BOULEVARD / MÉDIANE
- CYCLE TRACK / PISTE CYCLABLE
- SOD / GAZON
- 200mm SA — PROPOSED SANITARY SEWER / ÉGOUT SANITAIRE PROPOSÉ
- 525mm ST — PROPOSED STORM SEWER / ÉGOUT PLUVIAL PROPOSÉ
- 610mm WM — PROPOSED WATERMAIN / CONDUITE D'EAU PRINCIPALE PROPOSÉE

2024-06-13 2:01 PM v:\01-420\active\160601\60606_design\5-drawings\01\60-25-pn15.dwg

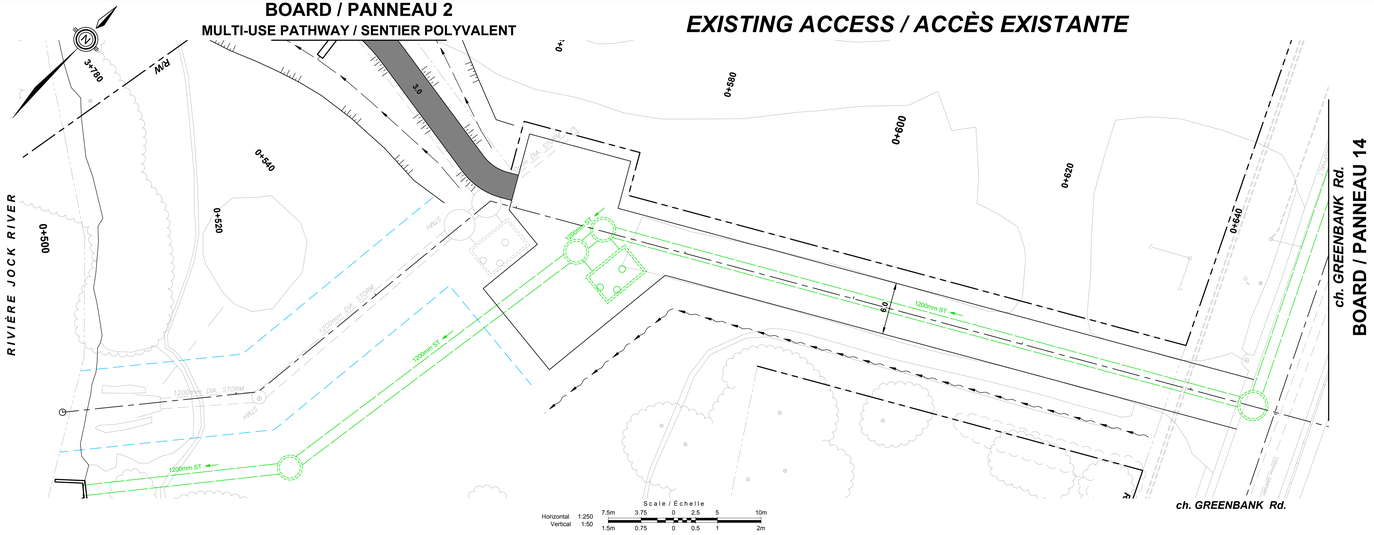

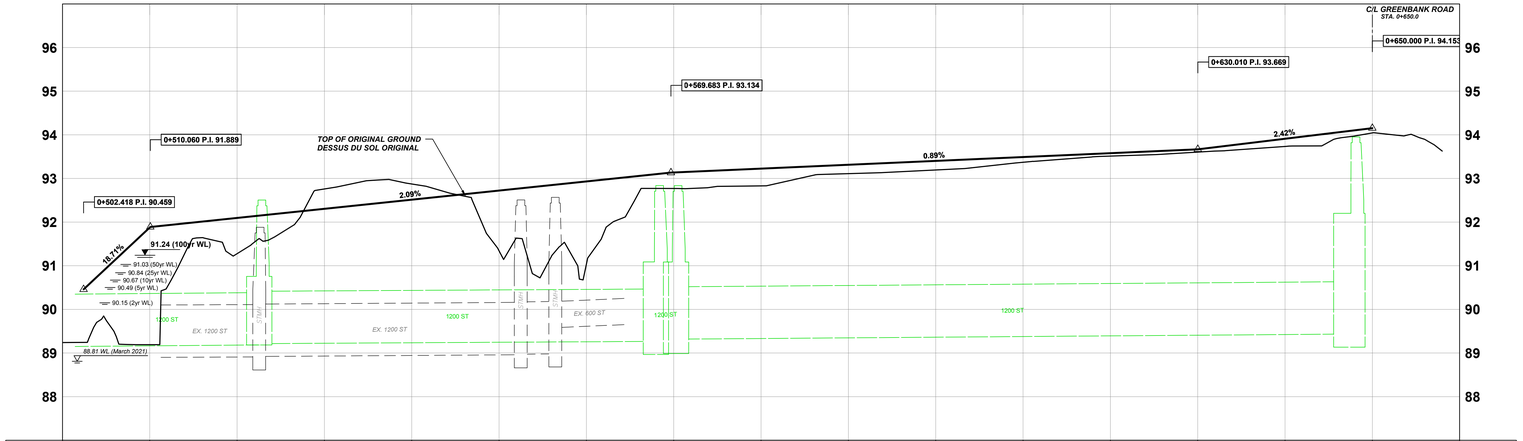

C/L PROFILE PROFIL C/L	89.240 89.240	89.191 89.191	91.277 91.277	92.760 92.760	92.873 92.873	91.339 91.339	91.036 91.036	92.770 92.770	92.851 92.851	93.110 93.110	93.194 93.194	93.371 93.371	93.512 93.512	93.604 93.604	93.733 93.733	94.043 94.043	C/L PROFILE PROFIL C/L
STATION	0+500	0+510	0+520	0+530	0+540	0+550	0+560	0+570	0+580	0+590	0+600	0+610	0+620	0+630	0+640	0+650	STATION

LEGEND:
LEGENDE:

- ROAD RIGHT-OF-WAY / EMPRISE ROUTIÈRE
- SIDEWALK / TROTTOIR
- BOULEVARD / MEDIAN / BOULEVARD / MÉDIANE
- CYCLE TRACK / PISTE CYCLABLE
- SOD / GAZON
- 200mm SA — PROPOSED SANITARY SEWER / ÉGOUT SANITAIRE PROPOSÉ
- 525mm ST — PROPOSED STORM SEWER / ÉGOUT PLUVIAL PROPOSÉ
- 610mm WM — PROPOSED WATERMAIN / CONDUITE D'EAU PRINCIPALE PROPOSÉE

Ottawa

GREENBANK ROAD AND SOUTH WEST TRANSITWAY EXTENSION

MARKETPLACE AVENUE to BARNSDALE ROAD

DETAILED DESIGN

BOARD 16

CHEMIN GREENBANK ET PROLONGEMENT DU TRANSITWAY SUD-OUEST

AVENUE MARKETPLACE au CHEMIN BARNSDALE

CONCEPTION DÉTAILLÉE

PANNEAU 16

Stantec

2024-05-9 2:26 PM v:\01-6309\active\160301400\6_design\1_drawing\01340-25-off.dwg

BOARD / PANNEAU 3

PROLONGEMENT du ch. GREENBANK Rd. EXTENSION

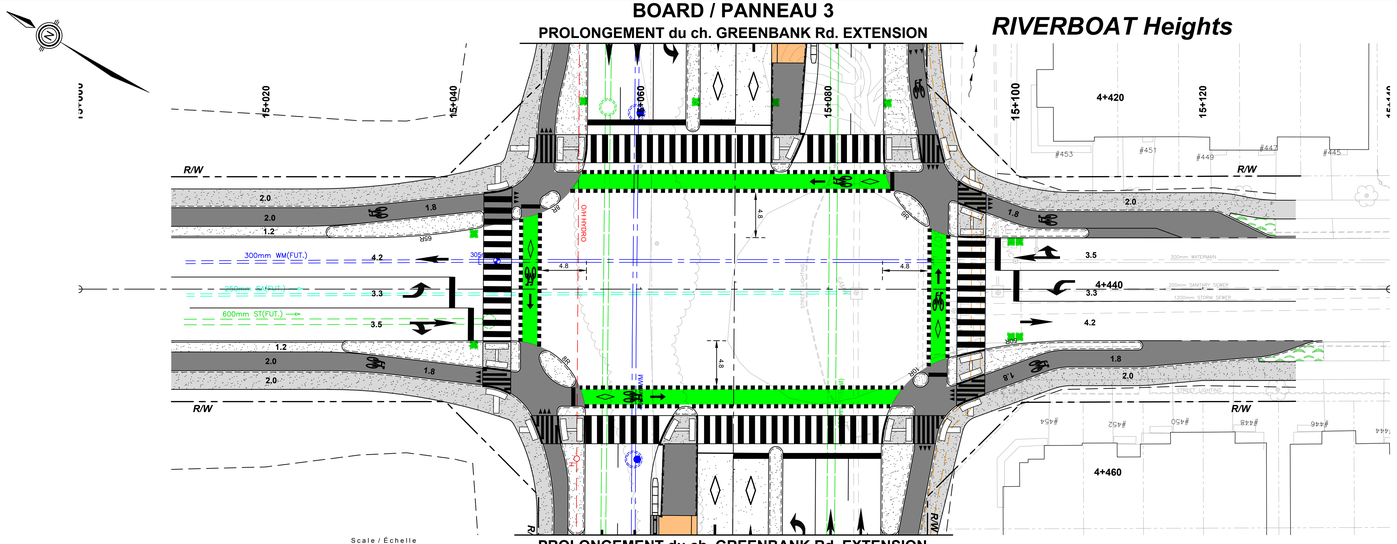

PROLONGEMENT du ch. GREENBANK Rd. EXTENSION

BOARD / PANNEAU 3

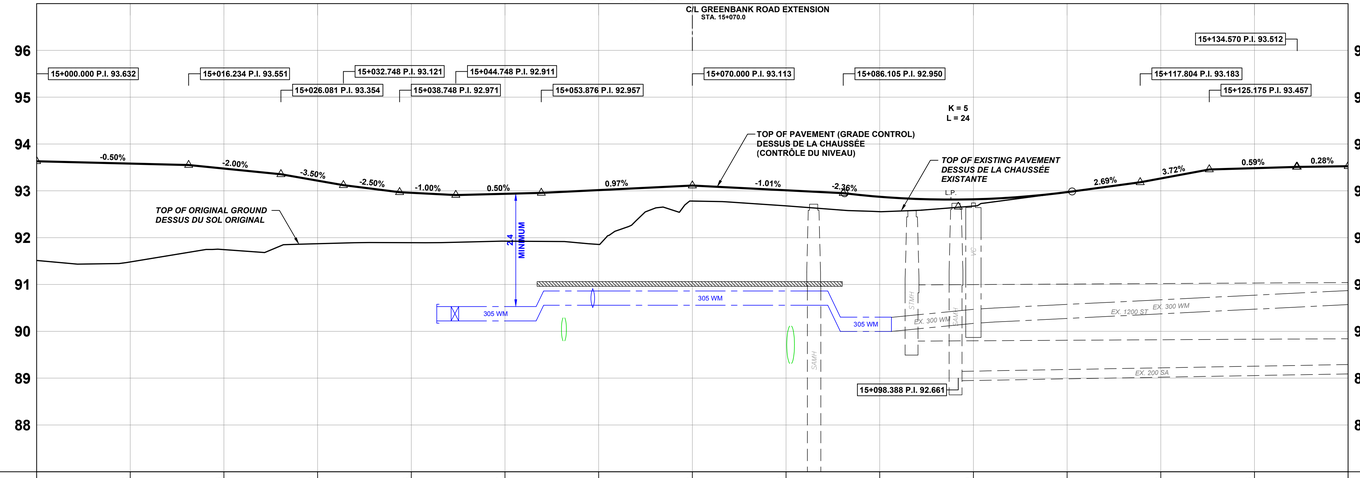

C/L PROFILE PROFIL C/L	93.513 91.513	93.502 91.487	93.476 91.744	93.217 91.872	92.958 91.992	92.937 91.993	93.016 91.856	93.113 92.782	93.012 92.562	92.873 92.556	92.819 92.675	92.973 92.272	93.264 92.264	93.485 92.485	C/L PROFILE PROFIL C/L
STATION		15+010	15+020	15+030	15+040	15+050	15+060	15+070	15+080	15+090	15+100	15+110	15+120	15+130	15+140	STATION

LEGEND:
LÉGENDE:

- ROAD RIGHT-OF-WAY / EMPRISE ROUTIÈRE
- SIDEWALK / TROTTOIR
- BOULEVARD / MEDIAN / BOULEVARD / MÉDIANE
- CYCLE TRACK / PISTE CYCLABLE
- SOD / GAZON
- 200mm SA — PROPOSED SANITARY SEWER / ÉGOUT SANITAIRE PROPOSÉ
- 525mm ST — PROPOSED STORM SEWER / ÉGOUT PLUVIAL PROPOSÉ
- 610mm WM — PROPOSED WATERMAIN / CONDUITE D'EAU PRINCIPALE PROPOSÉE

Ottawa

GREENBANK ROAD AND SOUTH WEST TRANSITWAY EXTENSION

MARKETPLACE AVENUE to BARNSDALE ROAD

DETAILED DESIGN

BOARD 17

CHEMIN GREENBANK ET PROLONGEMENT DU TRANSITWAY SUD-OUEST

AVENUE MARKETPLACE au CHEMIN BARNSDALE

CONCEPTION DÉTAILLÉE

PANNEAU 17

Stantec

2024-08-19 3:08 PM c:\01-638\active\165601340\06_design\01_drawing\01340-25-sh7.dwg

BOARD / PANNEAU 4

PROLONGEMENT du ch. GREENBANK Rd. EXTENSION

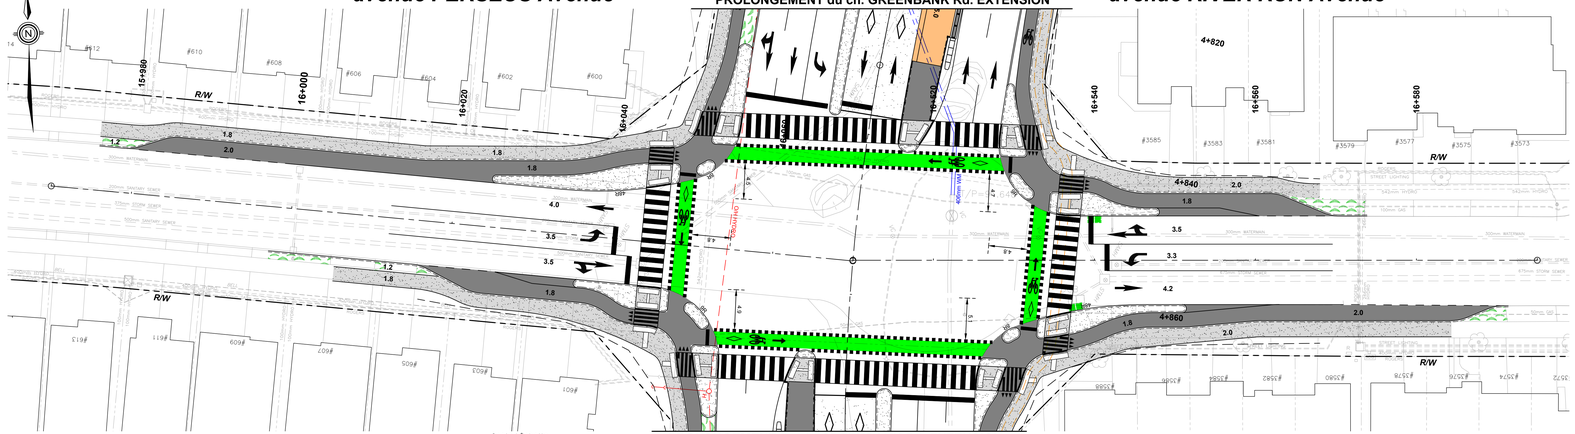

PROLONGEMENT du ch. GREENBANK Rd. EXTENSION

BOARD / PANNEAU 5

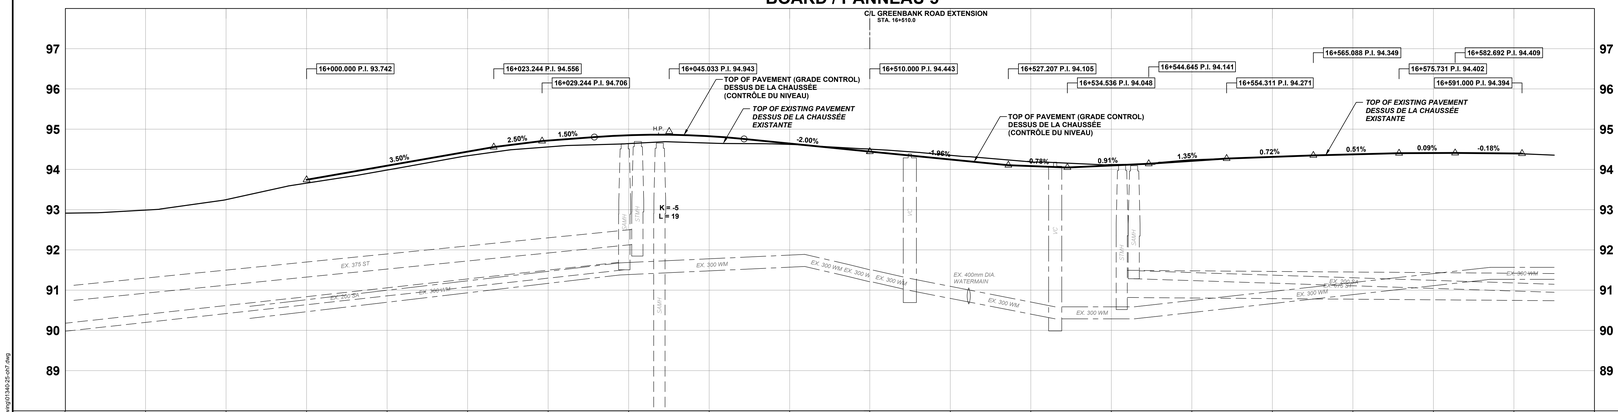

| C/L PROFILE / PROFIL C/L | | |

GREENBANK ROAD AND SOUTH WEST TRANSITWAY EXTENSION
MARKETPLACE AVENUE to BARNSDALE ROAD

DETAILED DESIGN

BOARD 19

CHEMIN GREENBANK ET PROLONGEMENT DU TRANSITWAY SUD-OUEST
AVENUE MARKETPLACE au CHEMIN BARNSDALE

CONCEPTION DÉTAILLÉE

PANNEAU 19

BOARD / PANNEAU 6

PROLONGEMENT du ch. GREENBANK Rd. EXTENSION

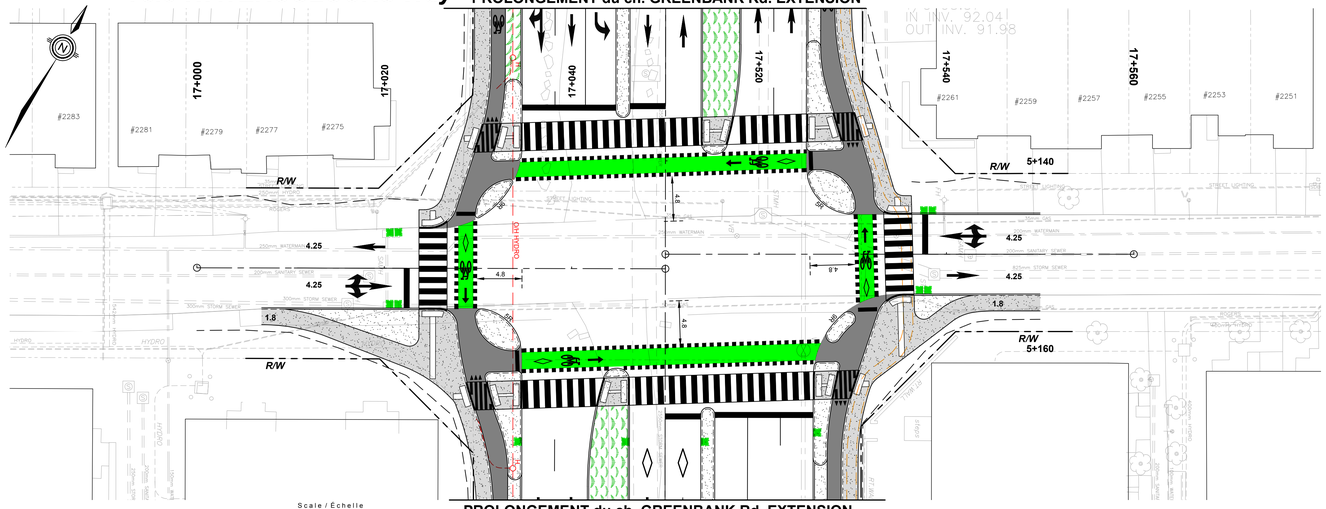

Scale / Échelle
Horizontal 1:250 7.5m 3.75 0 2.5 5 10m
Vertical 1:50 1.5m 0.75 0 0.5 1 2m

PROLONGEMENT du ch. GREENBANK Rd. EXTENSION

BOARD / PANNEAU 6

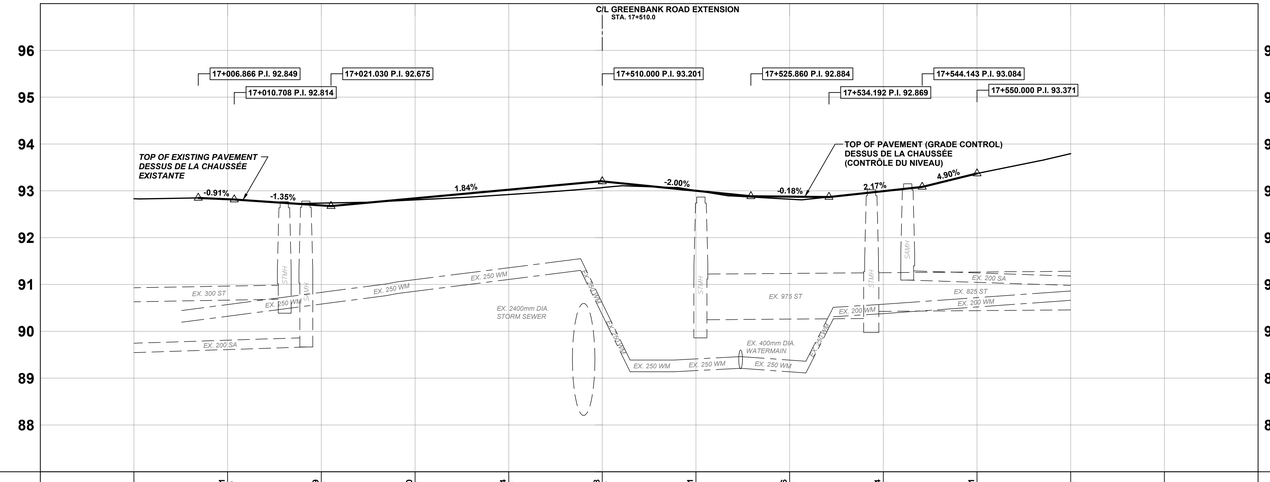

C/L PROFILE PROFIL C/L		92.821 92.819	92.689 92.738	92.840 92.807	93.024 92.922	93.208 93.070	93.001 92.906	92.876 92.822	92.994 92.992	93.371 93.271	93.794					C/L PROFILE PROFIL C/L
STATION	16+990	17+000	17+010	17+020	17+030	17+040	17+050 17+510	17+520	17+530	17+540	17+550	17+560	17+570	17+580		STATION

LEGEND:
LÉGENDE:

- ROAD RIGHT-OF-WAY / EMPRISE ROUTIÈRE
- SIDEWALK / TROTTOIR
- BOULEVARD / MEDIAN / BOULEVARD / MÉDIANE
- CYCLE TRACK / PISTE CYCLABLE
- SOD / GAZON
- 200mm SA — PROPOSED SANITARY SEWER / ÉGOUT SANITAIRE PROPOSÉ
- 525mm ST — PROPOSED STORM SEWER / ÉGOUT PLUVIAL PROPOSÉ
- 610mm WM — PROPOSED WATERMAIN / CONDUITE D'EAU PRINCIPALE PROPOSÉE

2024-08-19 2:14 PM, v:\01-638\active\165601340\06_design\01_drawing\01340-25-sh7.dwg

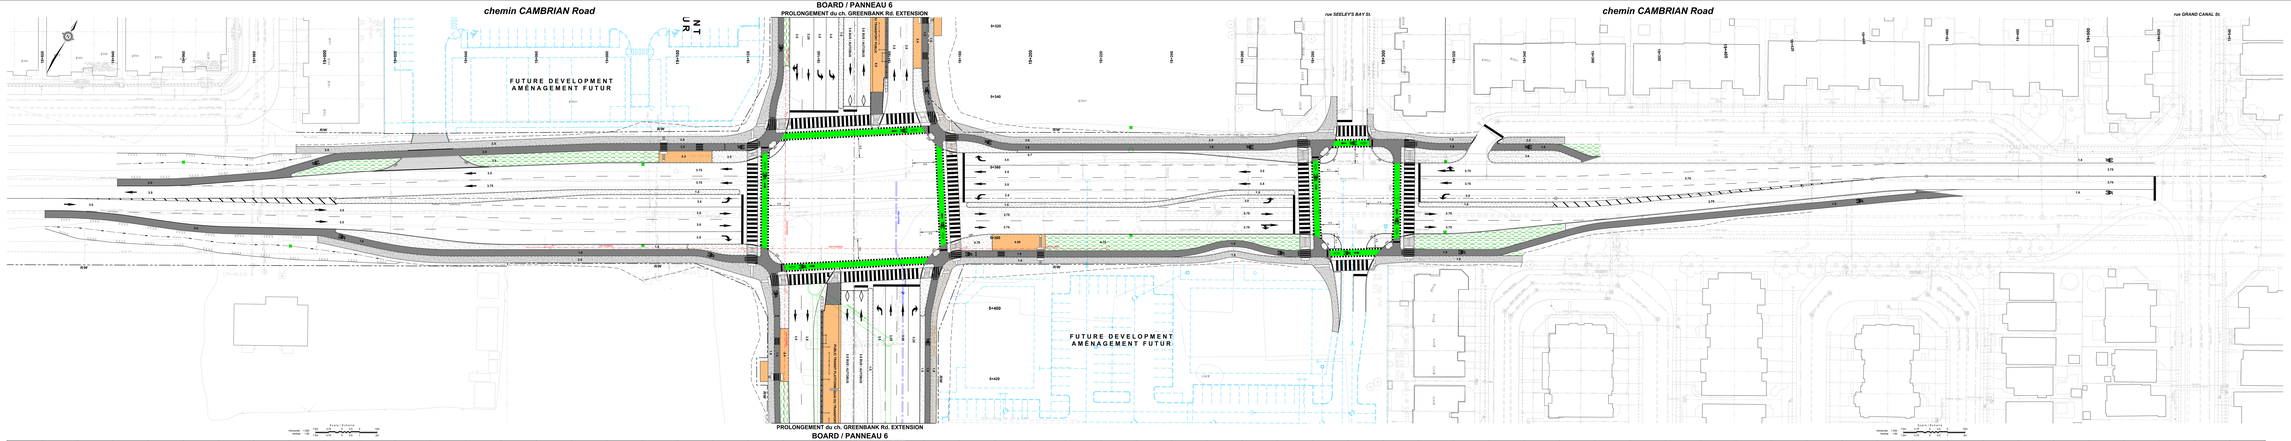

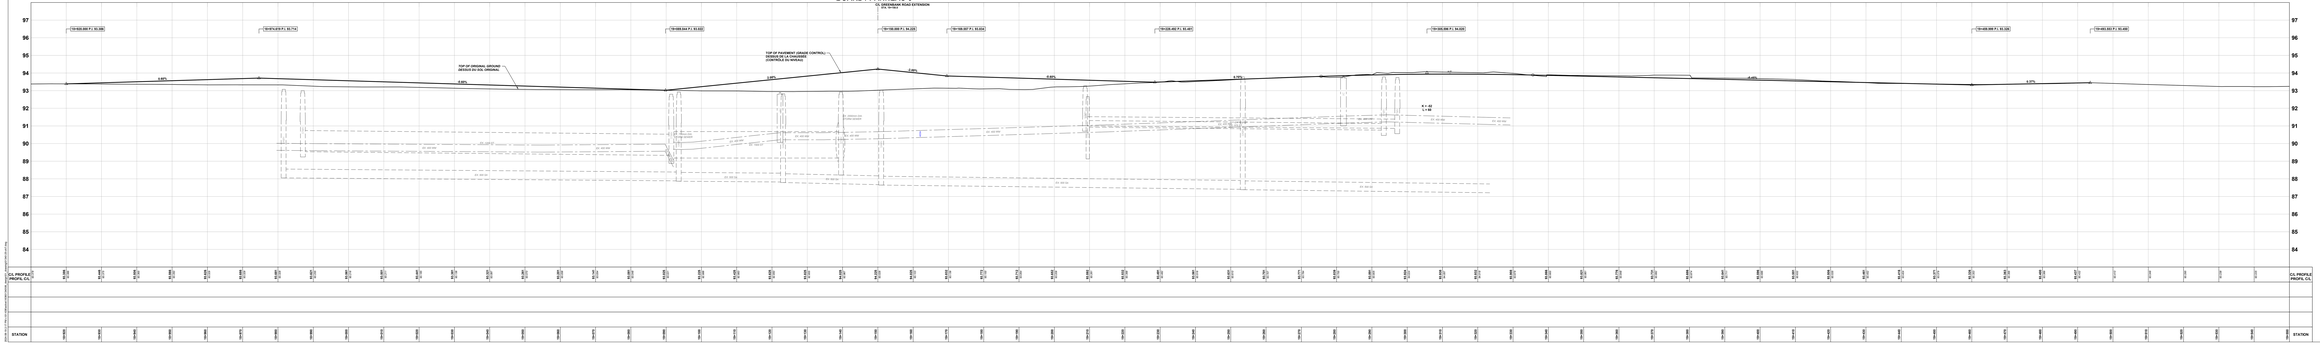

Ottawa

GREENBANK ROAD AND SOUTH WEST TRANSITWAY EXTENSION

MARKETPLACE AVENUE to BARNSDALE ROAD

DETAILED DESIGN

BOARD 20

CHEMIN GREENBANK ET PROLONGEMENT DU TRANSITWAY SUD-OUEST

AVENUE MARKETPLACE au CHEMIN BARNSDALE

CONCEPTION DÉTAILLÉE

PANNEAU 20

- Cambrian Road will be widened from the existing cross-section west of Greenbank Road to Seeley's Bay Street including four traffic lanes, cycle tracks and sidewalks.
- Protected intersections will be provided at Greenbank Road and Seeley's Bay Street.
- Coordination with ongoing development is required for intersections, municipal servicing and grading;
- Storm sewers will collect curbside drainage and outlet to existing storm sewers.
- Coordination/protection/relocation of utilities will be required.

- Le chemin Cambrian sera élargi à partir de la section transversale existante à l'ouest du chemin Greenbank jusqu' à la rue Seeley's Bay; on incluant quatre voies pour la circulation, des pistes cyclistes et des trottoirs;
- Des intersections protégées seront établies au chemin Greenbank ainsi qu'à la rue Seeley's Bay;
- Une coordination avec les aménagements en cours est requise pour les intersections, la viabilisation municipale et le nivellement;
- Des égouts pluviaux recueilleront le drainage du couloir et se déverseront dans les égouts pluviaux existants;
- La coordination, la protection et le déplacement des services publics seront requis.

LEGEND
LÉGENDE

- ROAD RIGHT OF WAY
  EMPRISE ROUTIÈRE
- SIDEWALK
  TROTTOIR
- BOULEVARD / MEDIAN
  BOULEVARD / MÉDIAN
- CYCLE TRACK
  PISTE CYCLABLE
- PROPOSED SANITARY SEWER
  EGOUT SANITAIRE PROPOSÉ
- PROPOSED STORM SEWER
  EGOUT PLUVIAL PROPOSÉ
- PROPOSED WATERMAIN
  CONDUITE D'EAU PRINCIPALE PROPOSÉE

Stantec